

EXISTING SURVEY, 1:250 @ A1, 1:500 @ A3 (CHECK SCALE BAR)

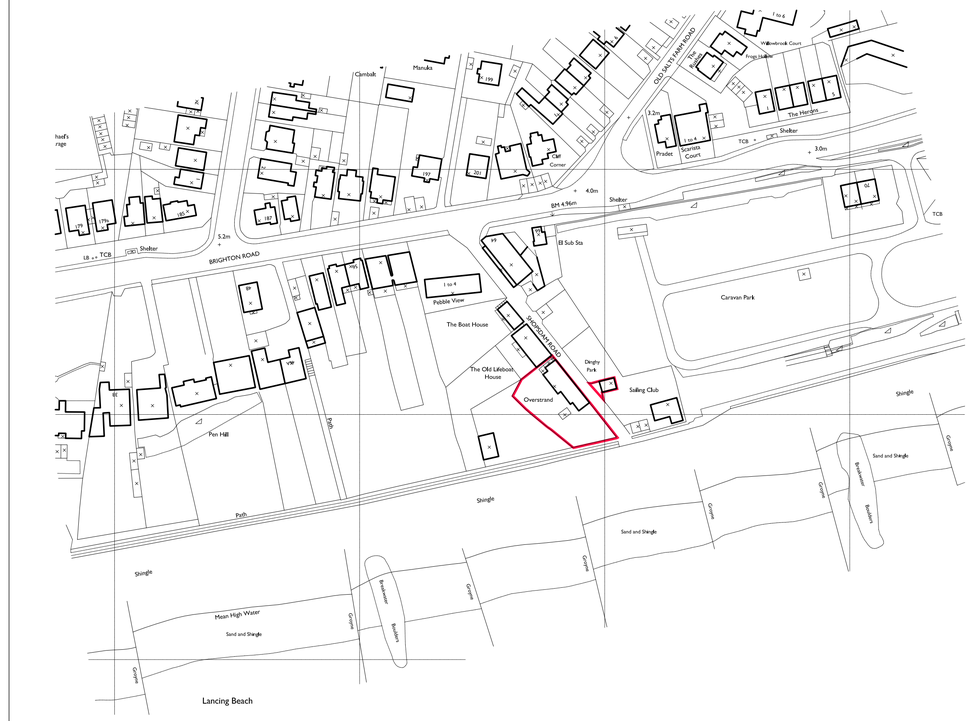

OS BLOCK PLAN, 1:1250 @ A1, 1:2500 @ A3

NOTE:

IMPORTANT

Do not work from reduced scale drawings. Please refer to scale and sheet size as indicated.

Dimensions are not to be scaled from this drawing. Use only written dimensions. Consultants and Contractors must verify all dimensions before starting work and any discrepancies are to be reported to Urban View.

This drawing is the property of Urban View and Copyright is reserved by them. This drawing is issued on condition that it is not copied or disclosed by or to any unauthorised persons without prior consent in writing of Urban View.

Revision Date

- -
- -

URBAN VIEW
architecture

Studio 1, 48 Osmond Road,
Hove, Brighton, BN3 1TD.
telephone 01273 77 66 65
facsimile 01273 77 55 73
email mail@urbanview.co.uk

Project
OVERSTRAND,
SHOPSDAM ROAD,
LANCING.

Drawing Title
PLANNING:
EXISTING SITE
SURVEY AND
OS BLOCK PLAN

Scale: AS SHOWN
Drawn by: DB
Date: 16/12/09
Checked by: HD
Drawing Number: 1117-P-201
Revision: -