98 RUSPER ROAD, WORTHING

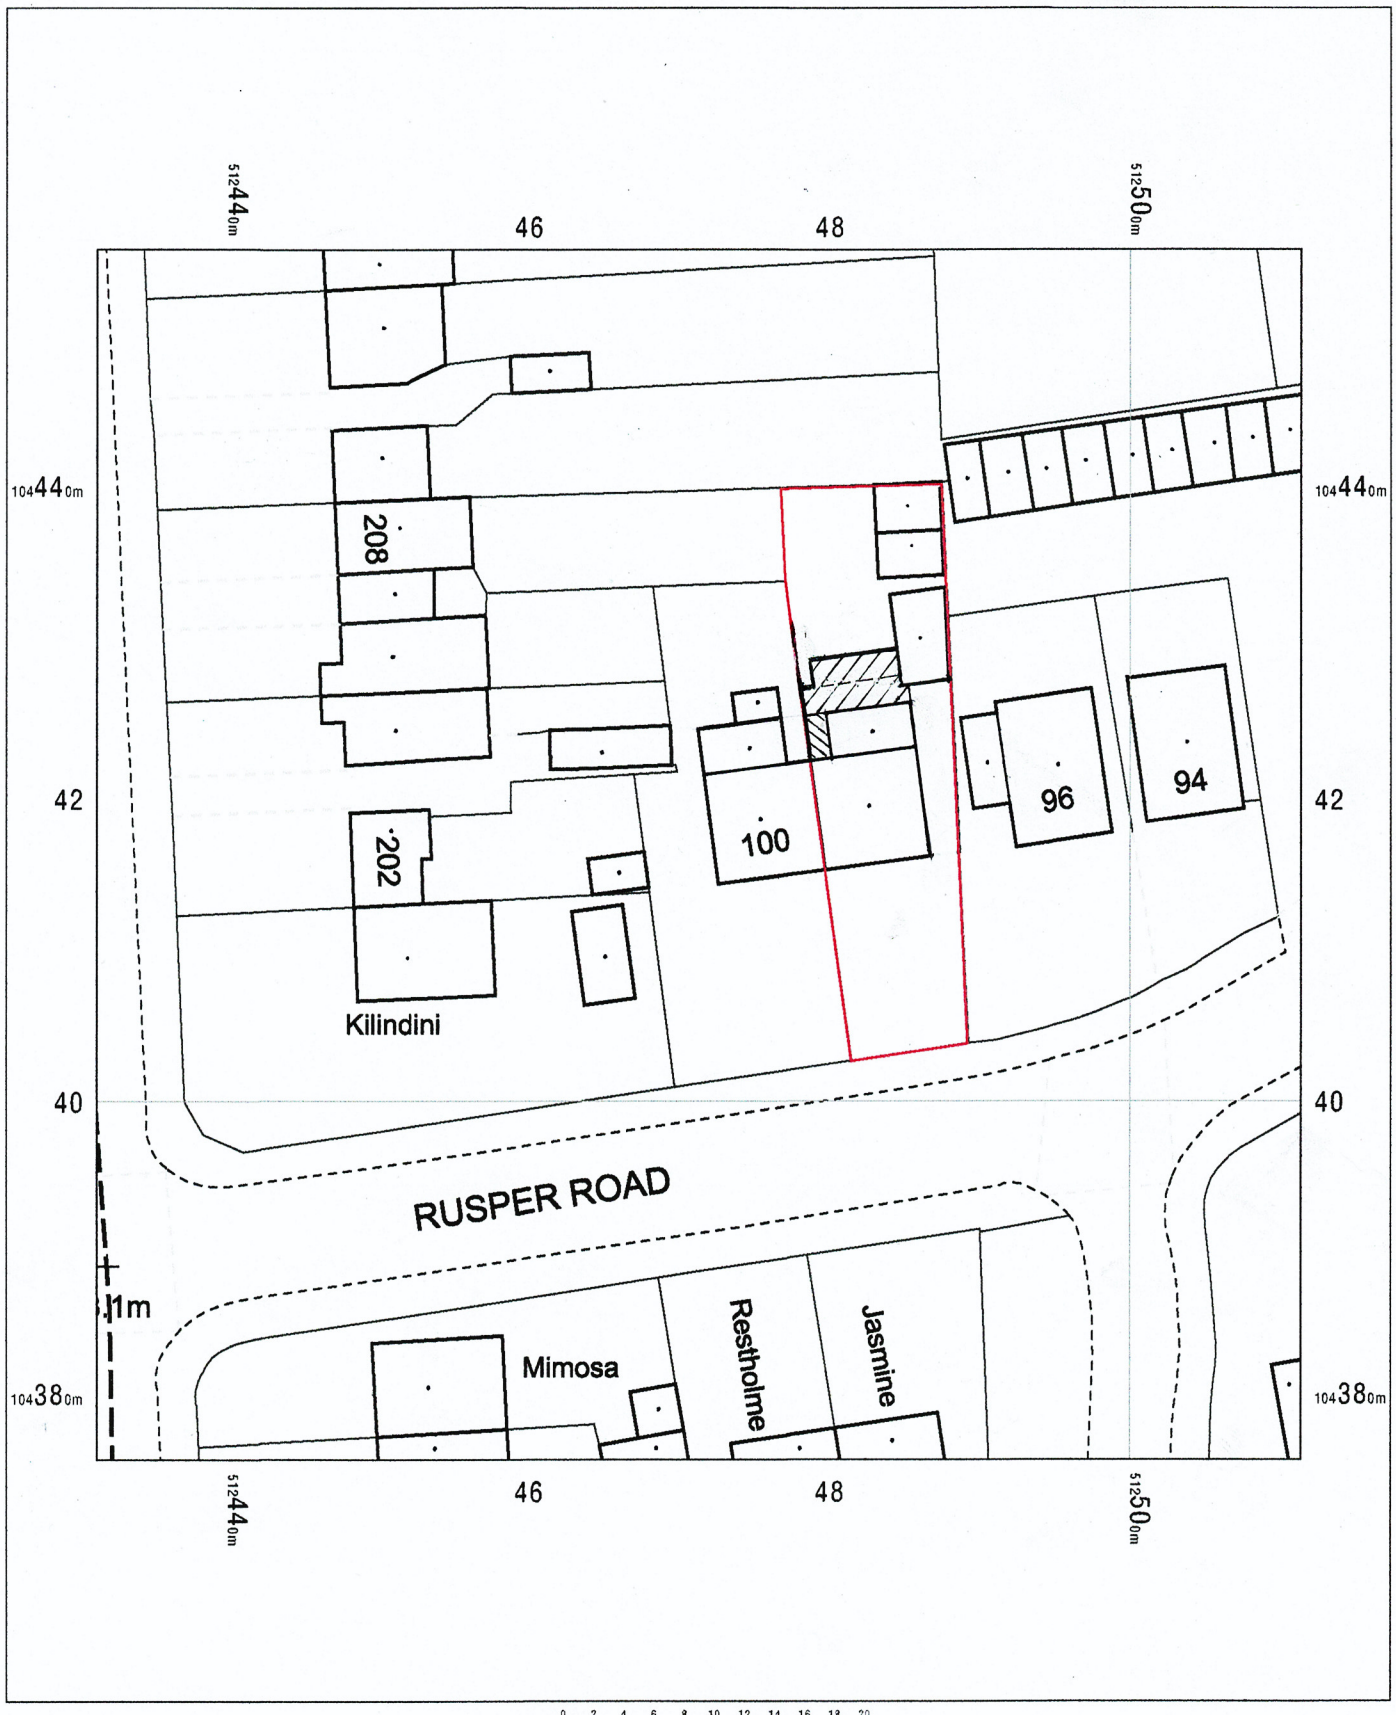

0 2 4 6 8 10 12 14 16 18 20
m

OS MasterMap 1250/2500/10000 scale
Thursday, January 11, 2024, ID: CM-01143552
www.centremapslive.co.uk

1:500 scale print at A4, Centre: 512471 E, 104416 N

©Crown Copyright Ordnance Survey. Licence no. AC0000849896

N

Wayne Gander MCIAT
Chartered Architectural Technologist
98 Durrington Lane, Worthing,
West Sussex BN13 2RQ
M 07808 887896
E waynegander08@gmail.com

CIAT
CHARTERED PRACTICE