
T.P. OFFICE COPY

BOROUGH OF WORTHING
RECEIVED DATED
24.08.10
No. 10/0743/FULL

WORTHING BOROUGH COUNCIL
- 4 OCT 2010
CONSENT GRANTED
SUBJECT TO CONDITIONS

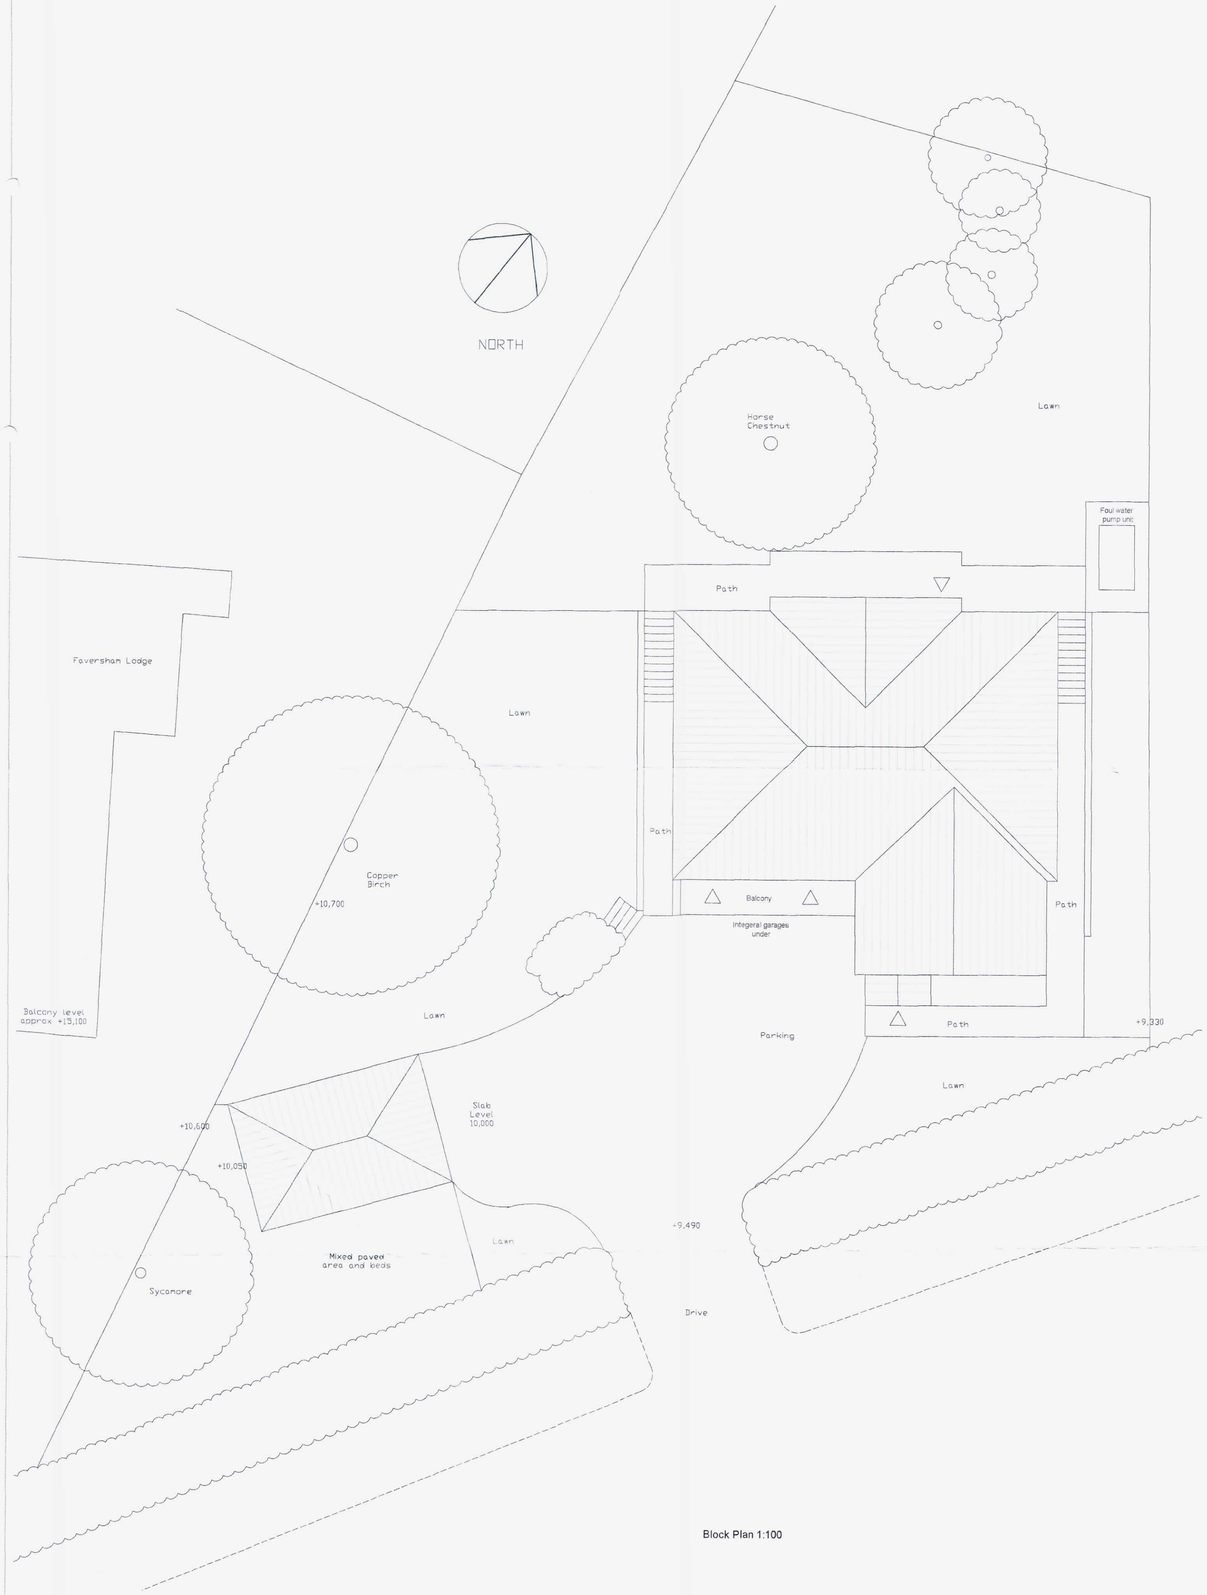

Block Plan 1:100



Front Street Elevation

Colin Jessey Associates

29 Parkfield Rd, Worthing, BN13 1EP, Tel. 01903 212019, www.colinjessey.co.uk

Client	Mrs A Beresford				
Contract	Silver Birches, Gorse Lane, High Salvington, Worthing, BN13 3BX				
Title	Survey Block Plan & Street Elevation				
DWG. No.	57.07.02	Scale: 1:100	Date: 4/6/07	Drawn By: S.D	
Rev.	A				
Details	Correction			Date: 30/8/07	