Revision

Project **Single storey rear extension at**

Address **9 Southlands Way Shoreham By Sea**

date **Nov 2014** scale **1:1250 and 1:500**

drg no. **RFA 14/3717/01** sheet size **A3**

client **Mr D Tang**

location and block plan

Roger Fagg Architect Ltd
14c Fourth Avenue
Hove
East Sussex BN3 2PH

01273 205611
07809 272534

rfa@sky.com

ADUR & WORTHING
PLANNING SERVICES

PLAN | AWDM/ 1614/14
DATE VALID | 24 NOV 2014

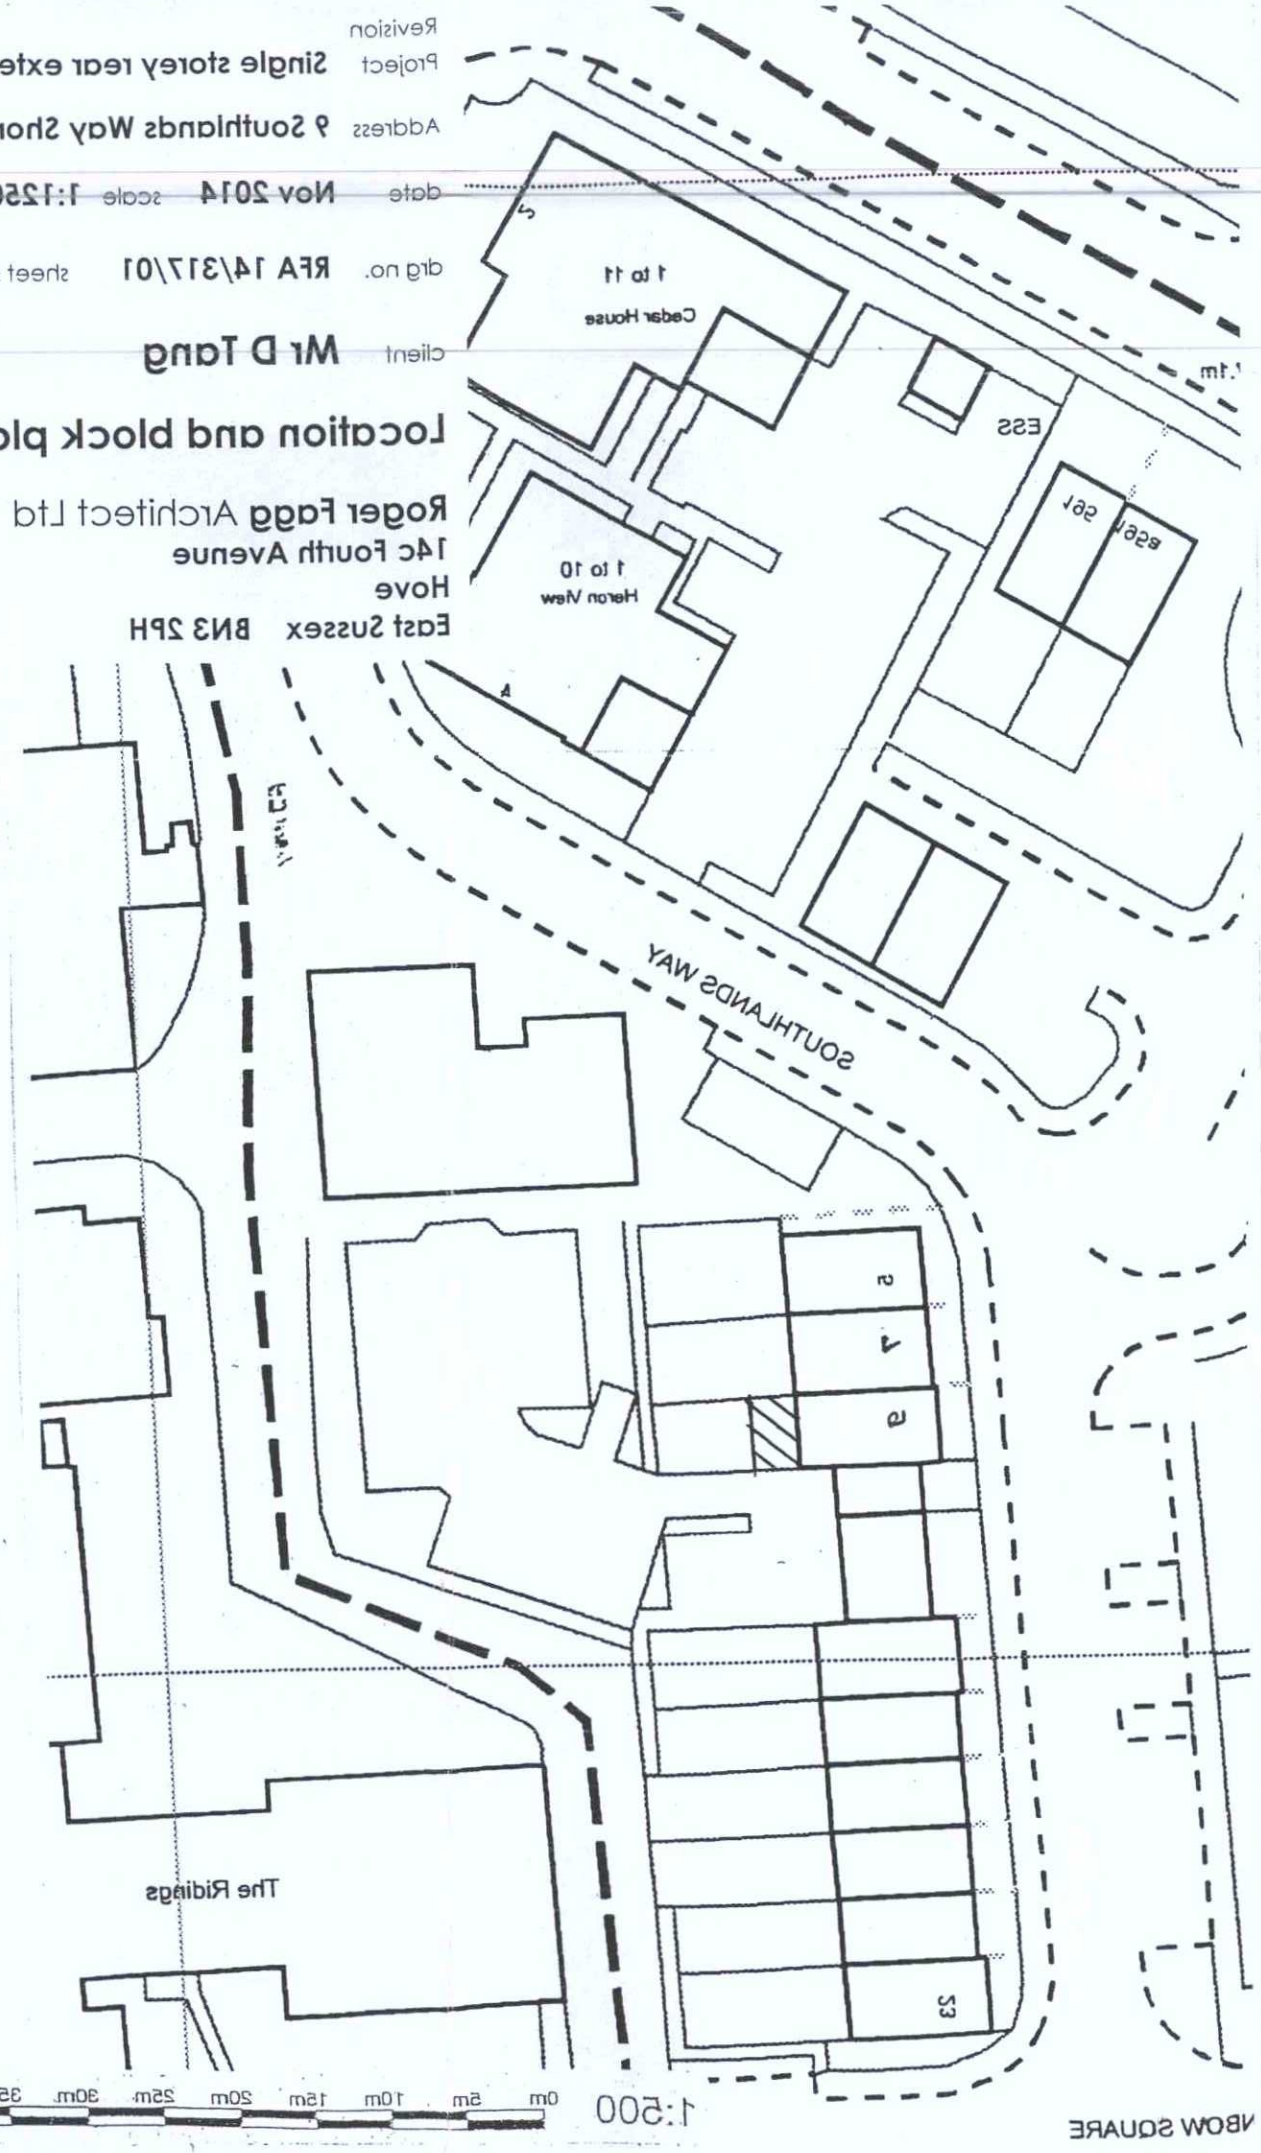

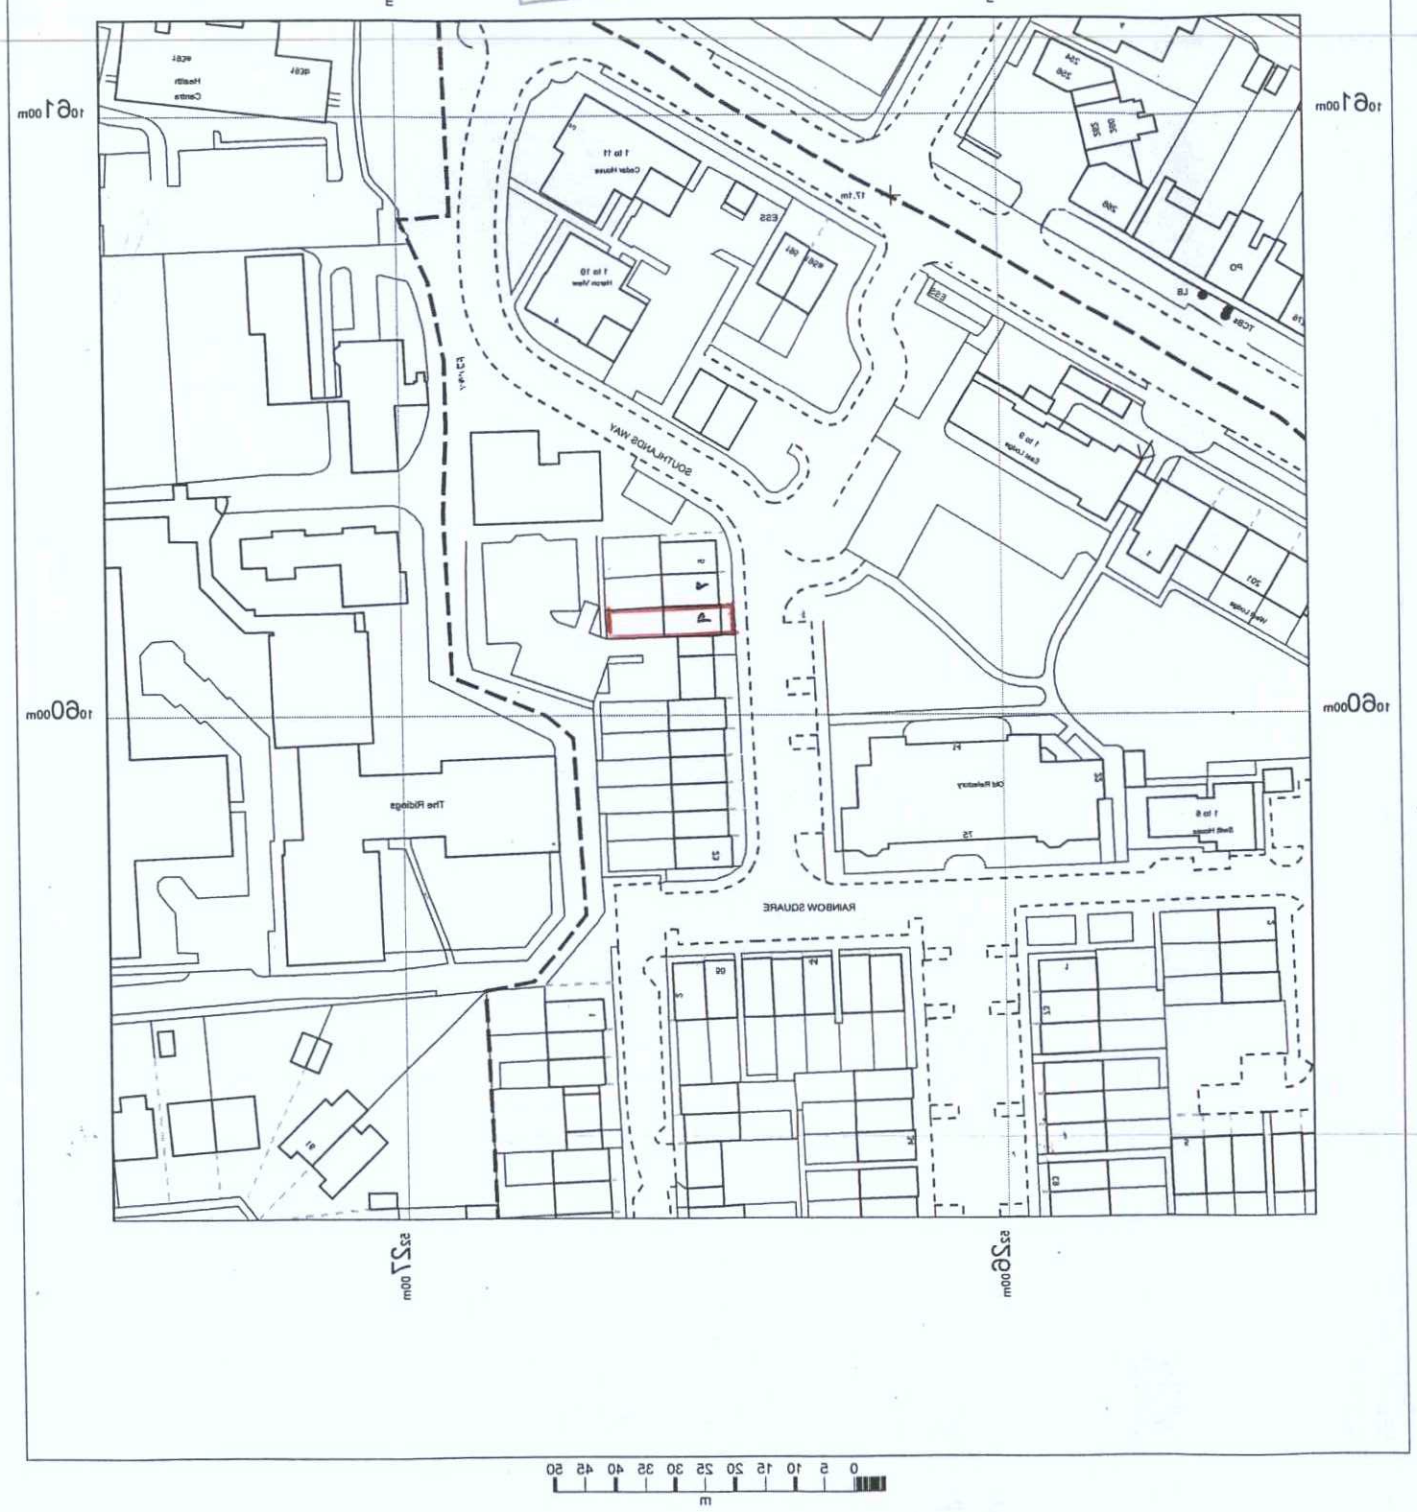

N

MAPS Worth SURVEY CONSULTANTS

Mapping sourced from OS Ordnance Survey

9 Southlands Way
Shoreham by Sea
BN43 6AS

OS MasterMap 1250/2500/10000 scale
03 November 2014, ID: MDP-00374277
www.mapdataportal.co.uk

1:1250 scale print at A4, Centre: 522649 E, 106016 N

©Crown Copyright Ordnance Survey. Licence no. 100019980