
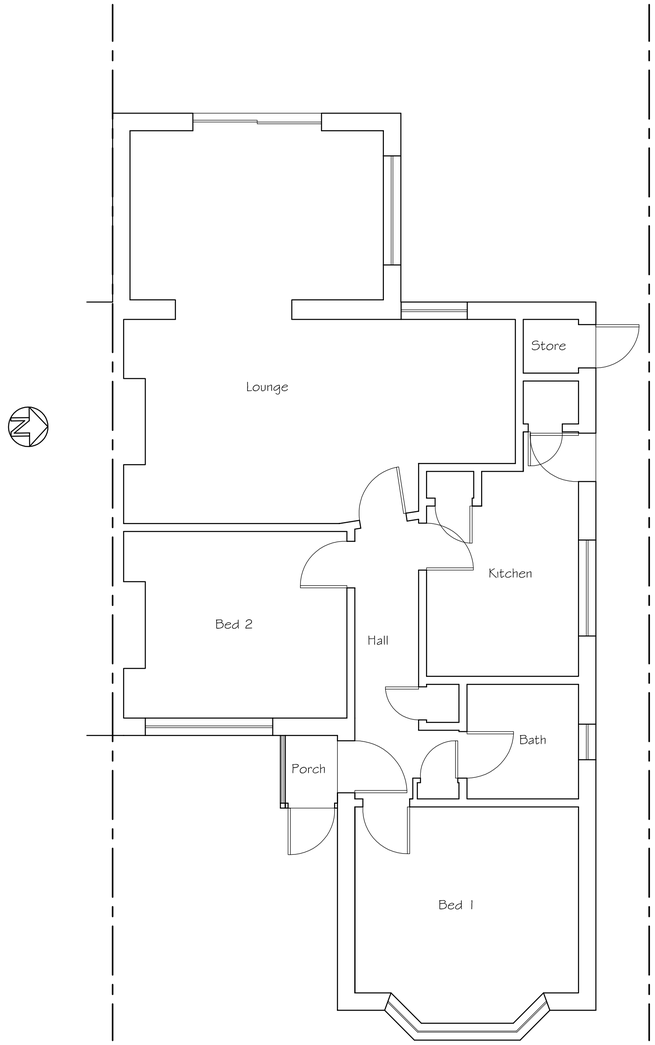



Existing Ground Floor Plan

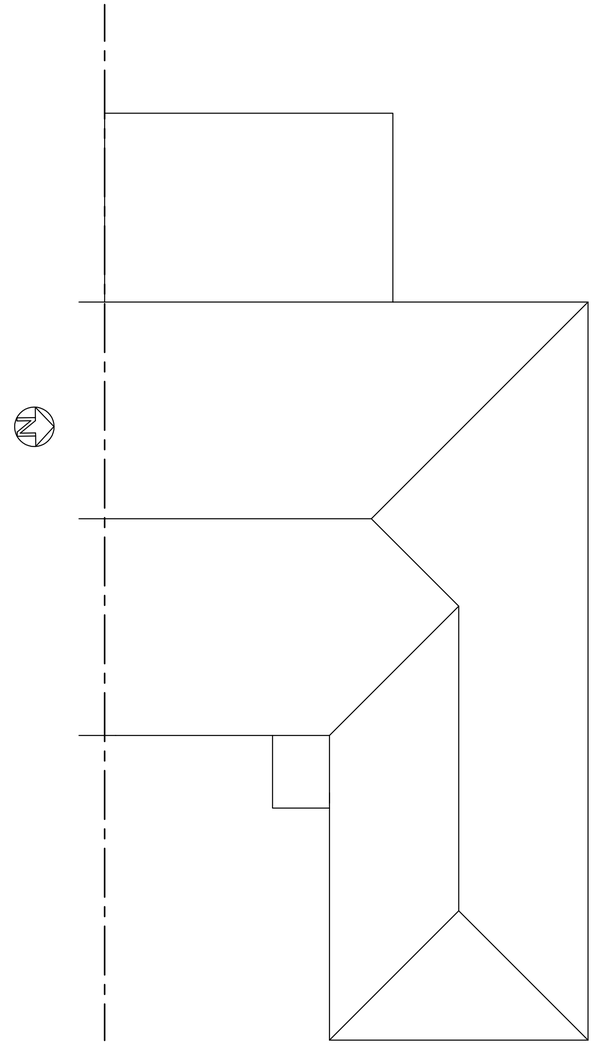

Existing Roof Plan

0 0.5 1 2 3 4 5 6 7 8 9 10


SCALE 1:50

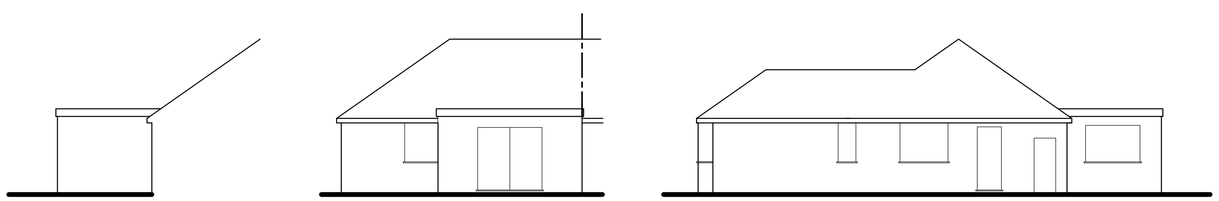

Existing Side (South) Elevation

Existing Rear (West) Elevation

Existing Side (North) Elevation

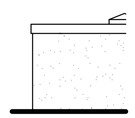

Propose

0 0.5 1 2 3 4 5 6 7 8 9 10

SCALE 1:100

Tony Rogers
Building Consultants
Address: 40 Dawn Crescent, Upper Beeding
West Sussex, BN44 3WH
Telephone: 01903 815225 Fax: 01903 815225

Rev.	Date:	Revision Description:

Client: Miss T Kane

Address: 15 Park Way
Southwick
West Sussex
BN42 4LD

Project: Proposed ground floor rear extension

Scale: 1:50 1:100
Paper Size A1

Date: March 2025

Drawing No: 25/1600/01

Drawn By: AWR

Revision: