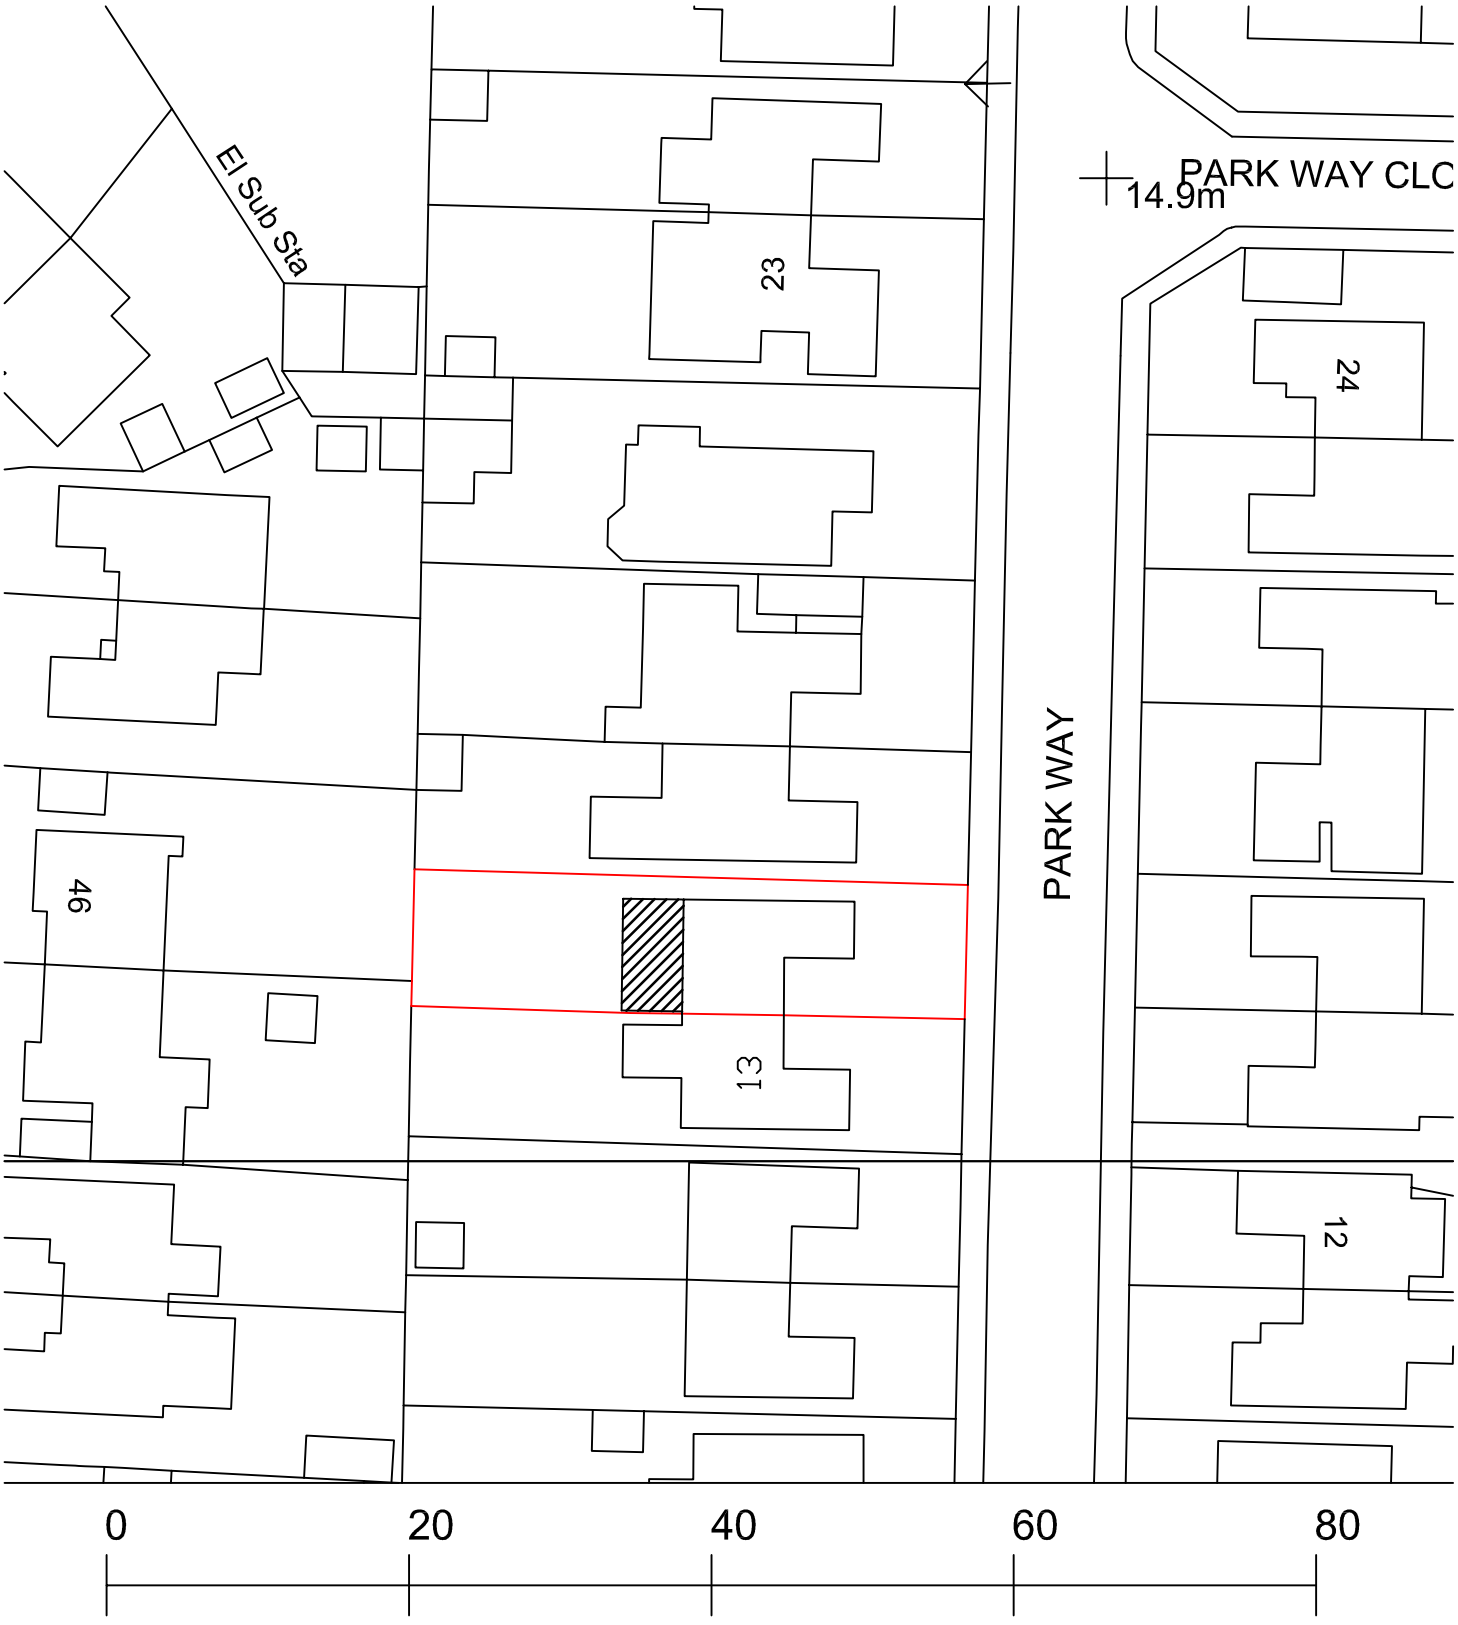

El Sub Sta
PARK WAY CLC
14.9m
23
24
46
13
12
PARK WAY
0
20
40
60
80
N
Metres
15 Park Way
Southwick
Block Plan 1:500
A4 Paper