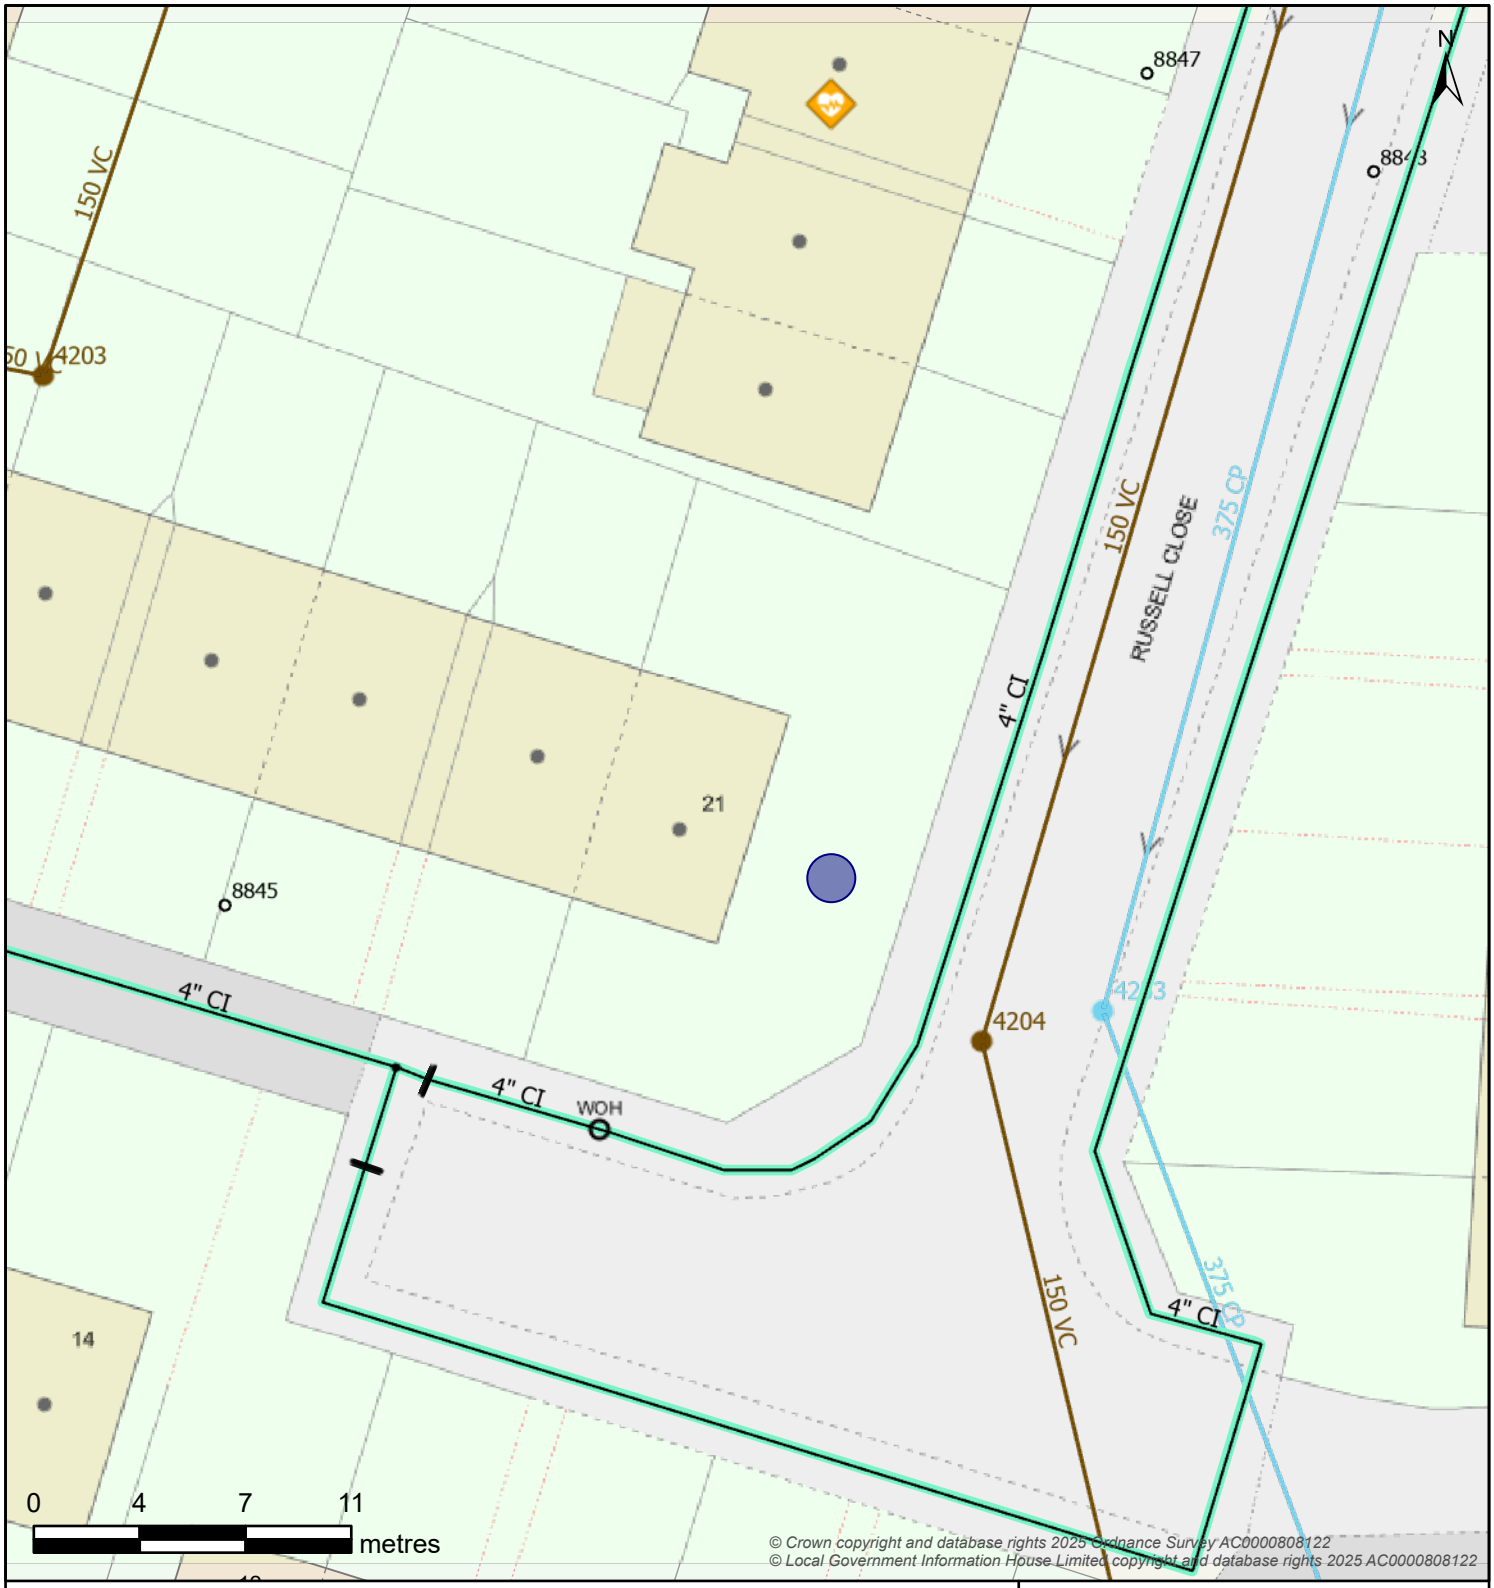

© Crown copyright and database rights 2025 Ordnance Survey AC0000808122
© Local Government Information House Limited copyright and database rights 2025 AC0000808122

Boundary Box	Break Pressure Tank	Capped End	Hydrant		
Boundary Box	BPT Break Pressure Tank	Capped End	Emptying Plug	Fire Hydrant	WOH Washout Hydrant

Pressure Monitoring	Service Reservoir		Meter	Valve - Controllable		
Logger	Covered	Tower	Meter	Open Valve	Closed Valve	Stop Tap

Site		Valve - Flow		
Abstraction Point	Supply Works	AV Air Valve	NRV Non-Return Valve	WO Washout Empty Valve
Booster Station	Transfer Station	**Valve - Pressure**		**Pipe Bridge**
Surface Reservoir	Underground Source	PRV Pressure Reducing Valve	PSV Pressure Sustaining Valve	Pipe Bridge

Water Pipe			Water Area	
Communication	Trunk	Decommissioned	Water Supply Zone	District Meter Area
Distribution	Raw	Discolouration		
Non-Potable	Private			

Map Title: SW Print

Printed By: Kelly.Donaldson

Date Printed: 25/07/2025

Map Scale: 250

The information provided is believed to be correct but is provided on an 'as is' basis and without any warranty or condition express or implied, statutory or otherwise as to its quality or fitness for purpose. Actual positions of assets should always be determined on site.

WATER for LIFE from Southern Water