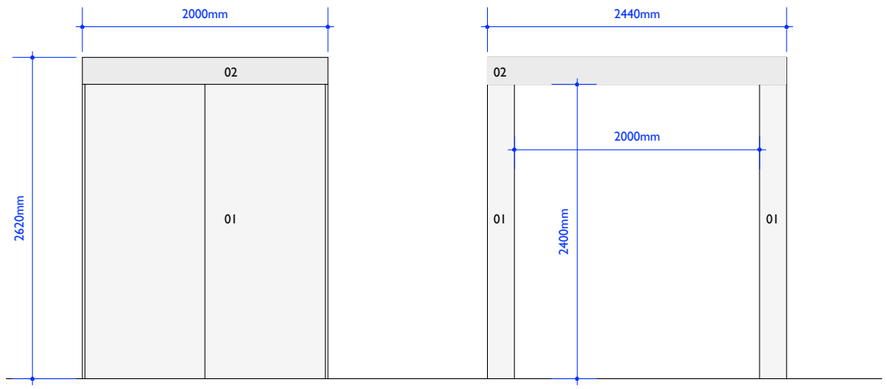

East/West Elevation
1:50

North/South Elevation
1:50

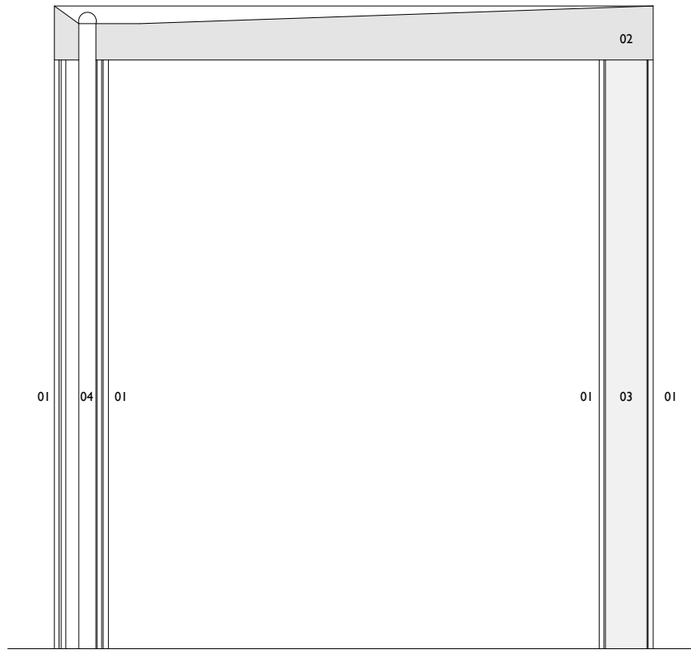

Section A-A
1:25

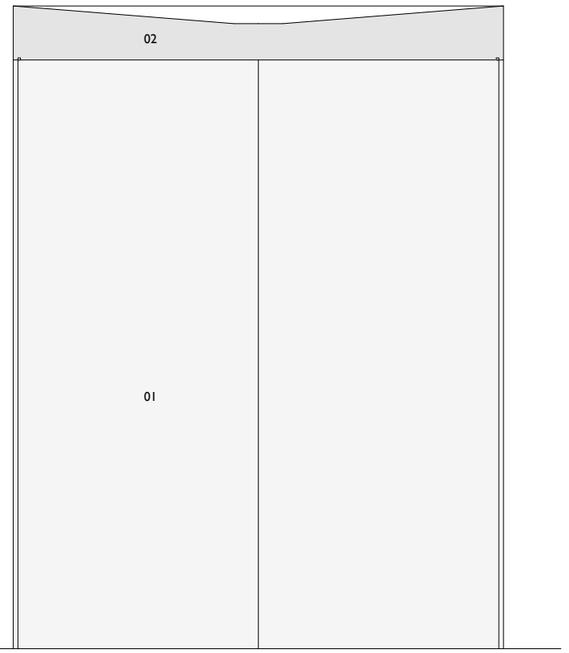

Section B-B
1:25

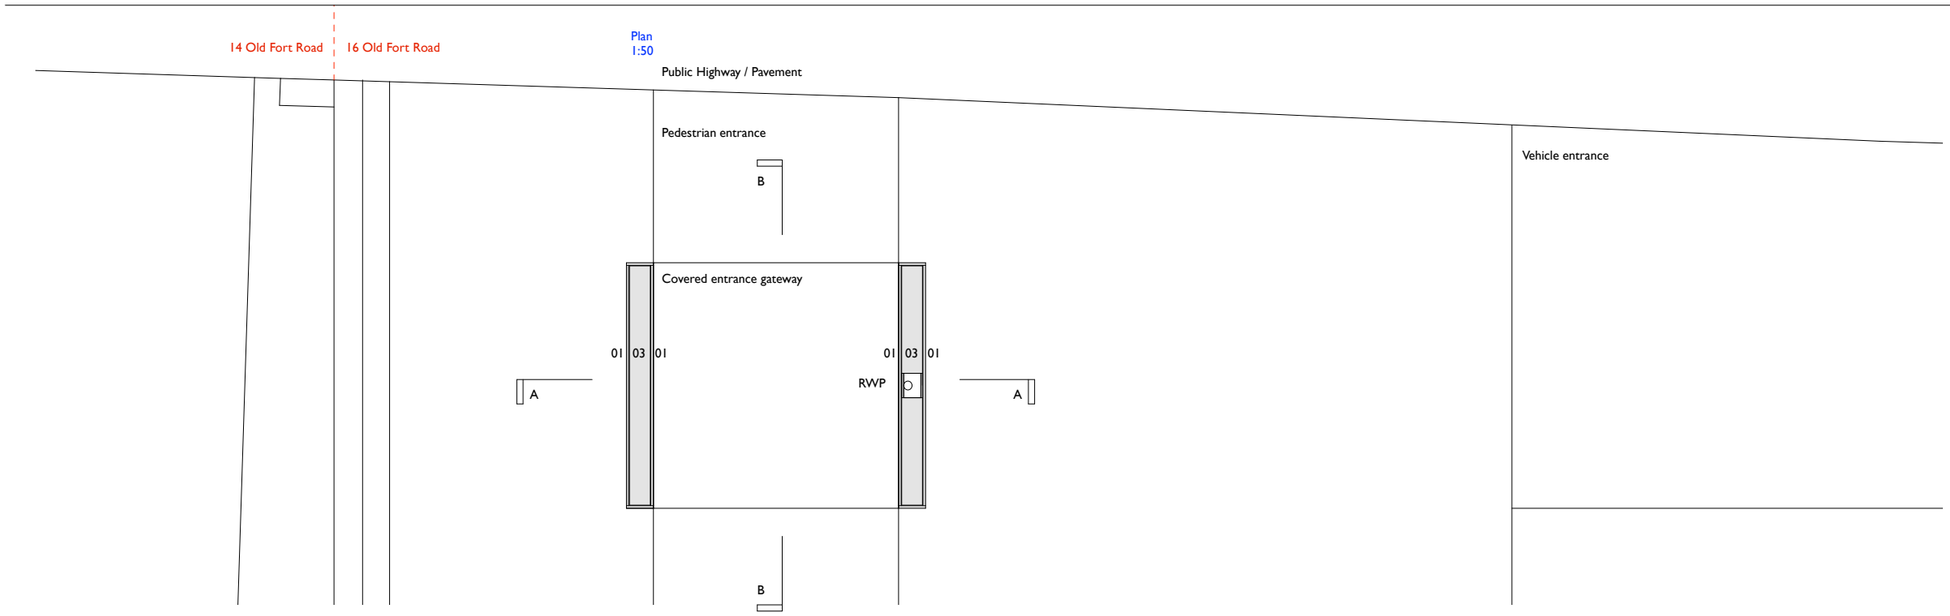

Plan
1:50

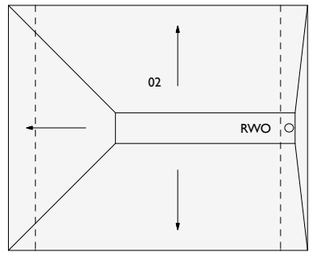

Roof Plan
1:50

Key

01 Pale grey terrazzo cladding
02 White fair-faced concrete
03 Blockwork permanent formwork with concrete core (Durisol)
04 Concealed rainwater pipe behind finishes (rodding accessible from roof)

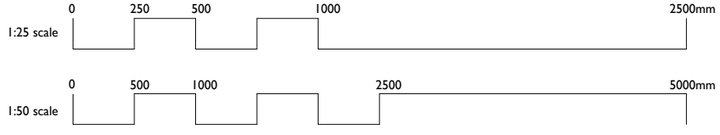

project	16 Old Fort Road, Shoreham, Brighton, BN43 5RJ		
title	Proposed External Entrance Gateway		
scale	1:50/25 @ A3	project number	A1801
date	18.01.19	drawn by	KW
drawing status	Planning	checked by	MG
drawing number	PL 051	revision	-

eldridge **london**

17 Calico Row
Plantation Wharf
London SW11 3TW
T 020 7228 2824
E mail@eldridgelondon.com
www.eldridgelondon.com