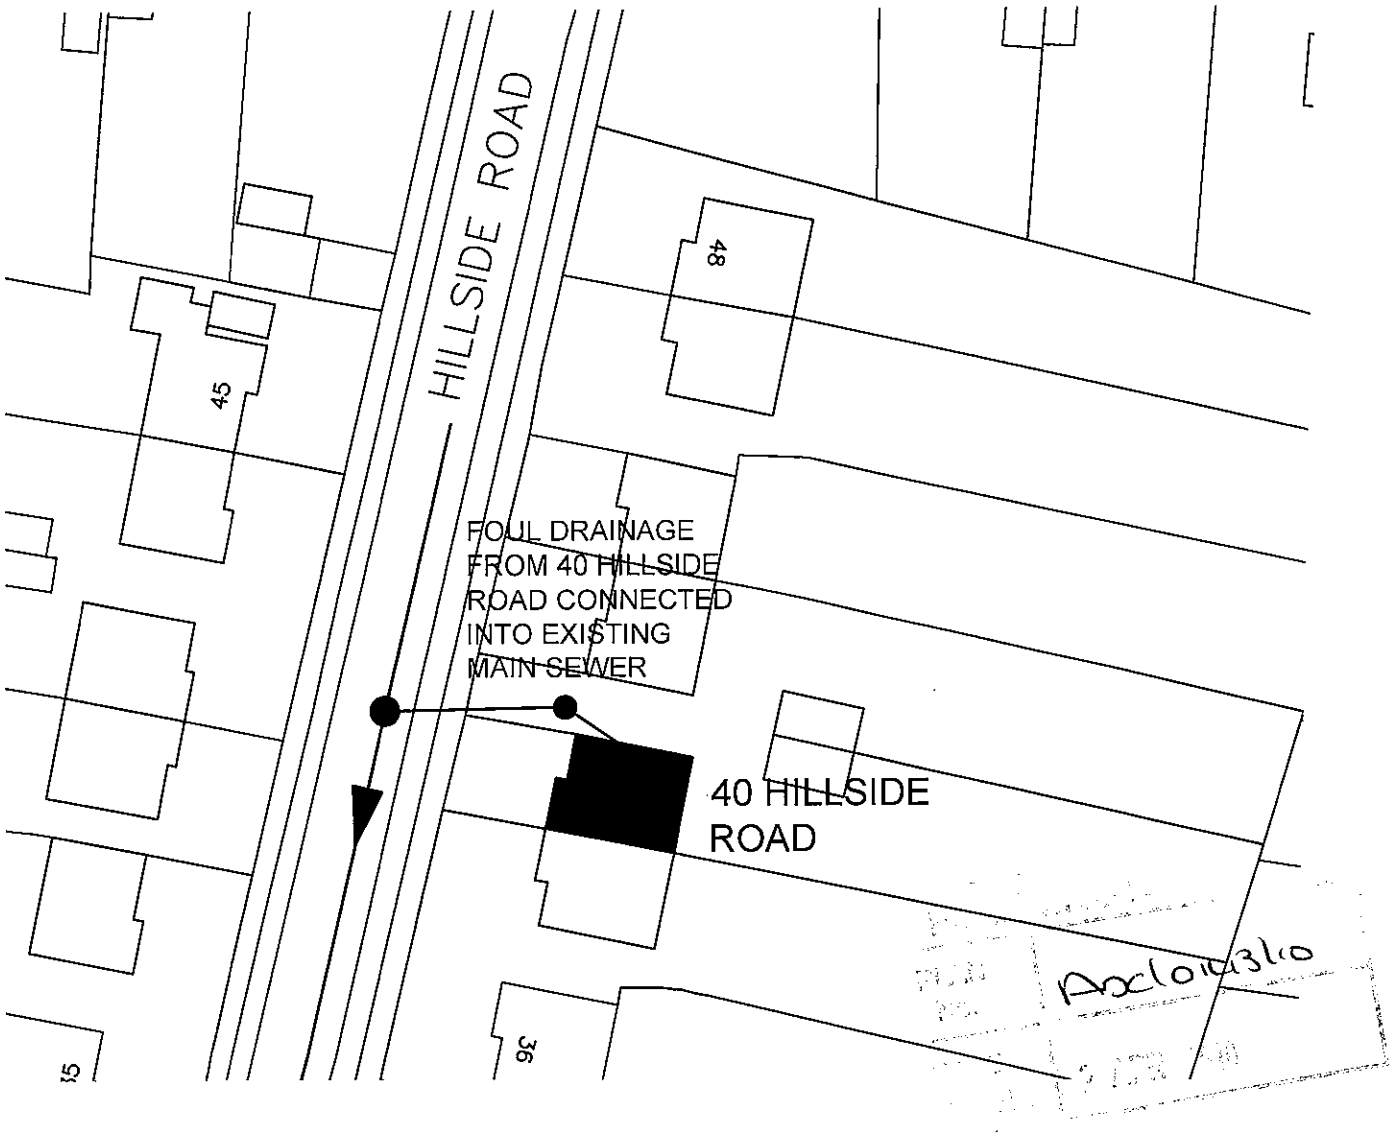

PROPOSED ROOF EXTENSION AT 40 HILLSIDE ROAD
SOMPTING BN15 0JY
FOR MICHAEL ROBINSON

BLOCK PLAN

DRAWING NO. 02

SCALE 1:500 @ A4

DRAWN BY RR 04 - 2010

NORTH

RICHARD ROBINSON RIBA
ARCHITECT
16 MILL LANE, SHOREHAM BY SEA BN43 5AG
01273 452 634
E-MAIL larkfield@hotmail.com



PROPOSED ROOF EXTENSION AT 40 HILLSIDE ROAD
SOMPTING BN15 0JY
FOR MICHAEL ROBINSON

DRAWING NO. 01

SCALE 1:1250 @ A4

LOCATION PLAN

DRAWN BY RR 04 - 2010

RICHARD ROBINSON RIBA
ARCHITECT
16 MILL LANE, SHOREHAM BY SEA BN43 5AG
01273 452 634
E-MAIL larkfield@hotmail.com

NORTH