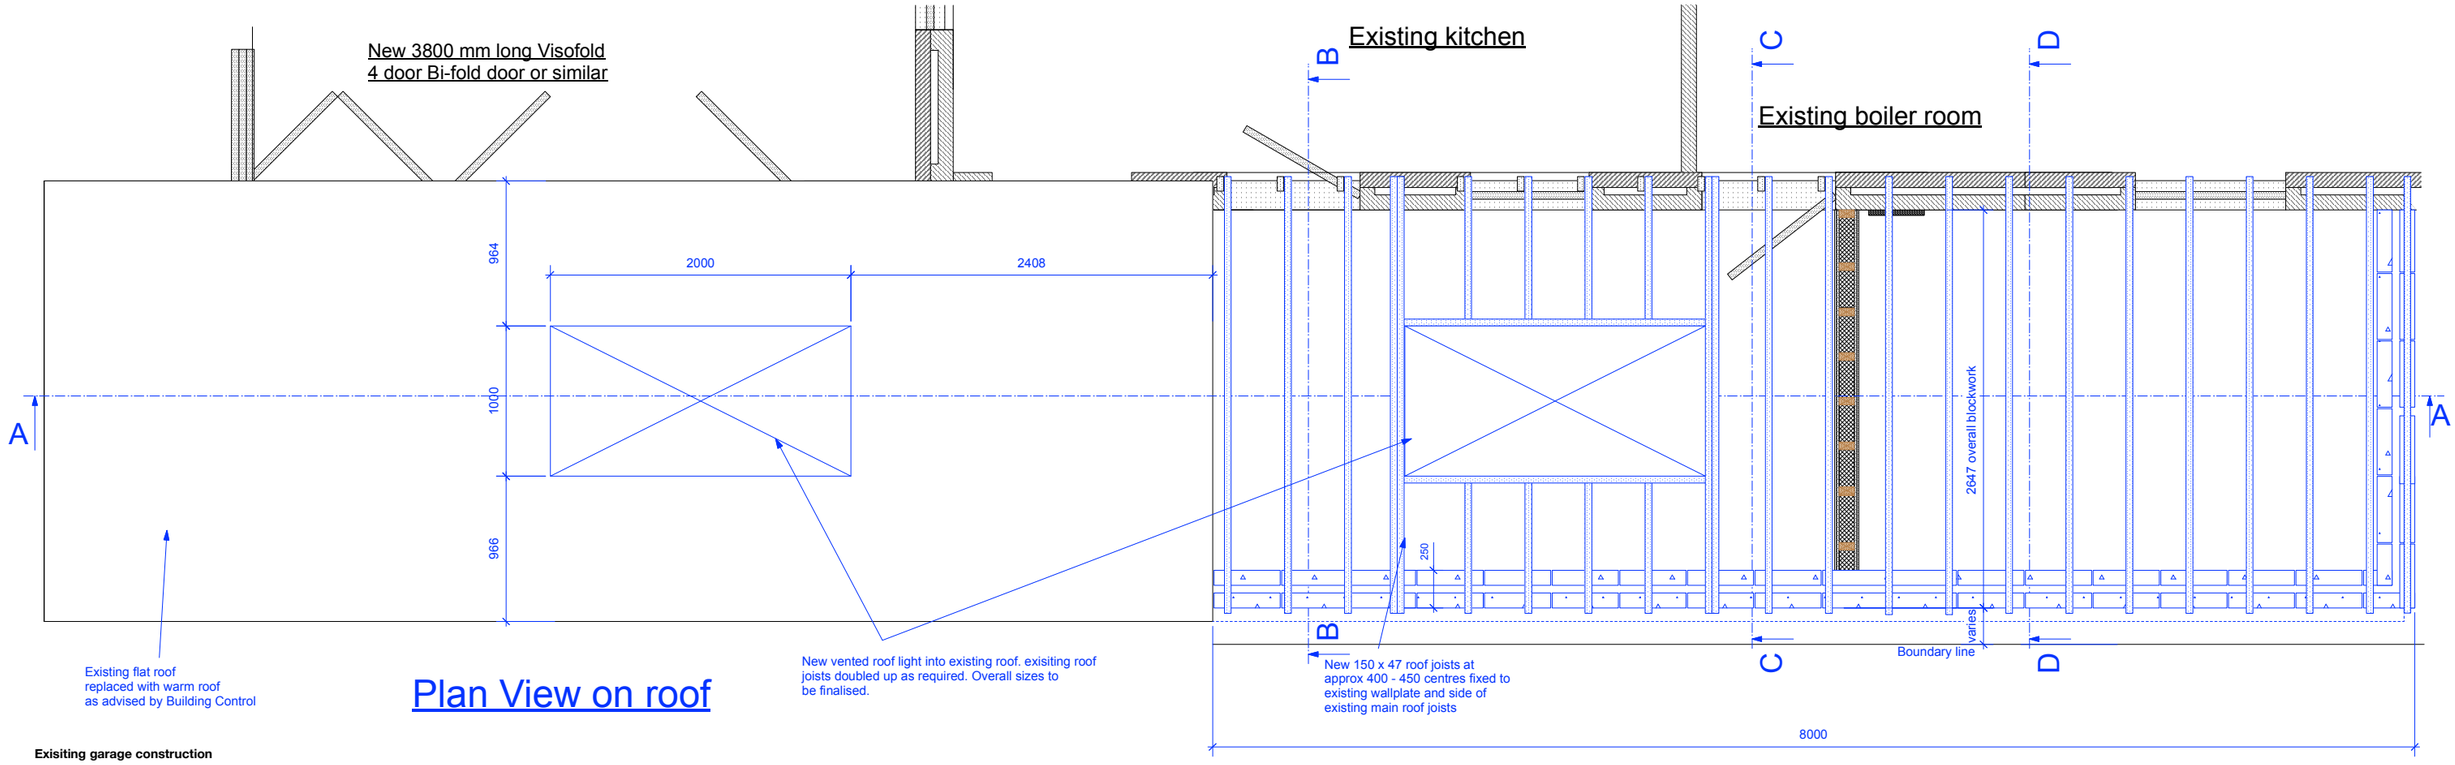

Plan View on roof

Exisiting garage construction

100mm Celcon/Thermalite Lightweight Blocks 3.6N - 440x215x100mm
50mm Celotex GA4050
22 mm Cedar cladding

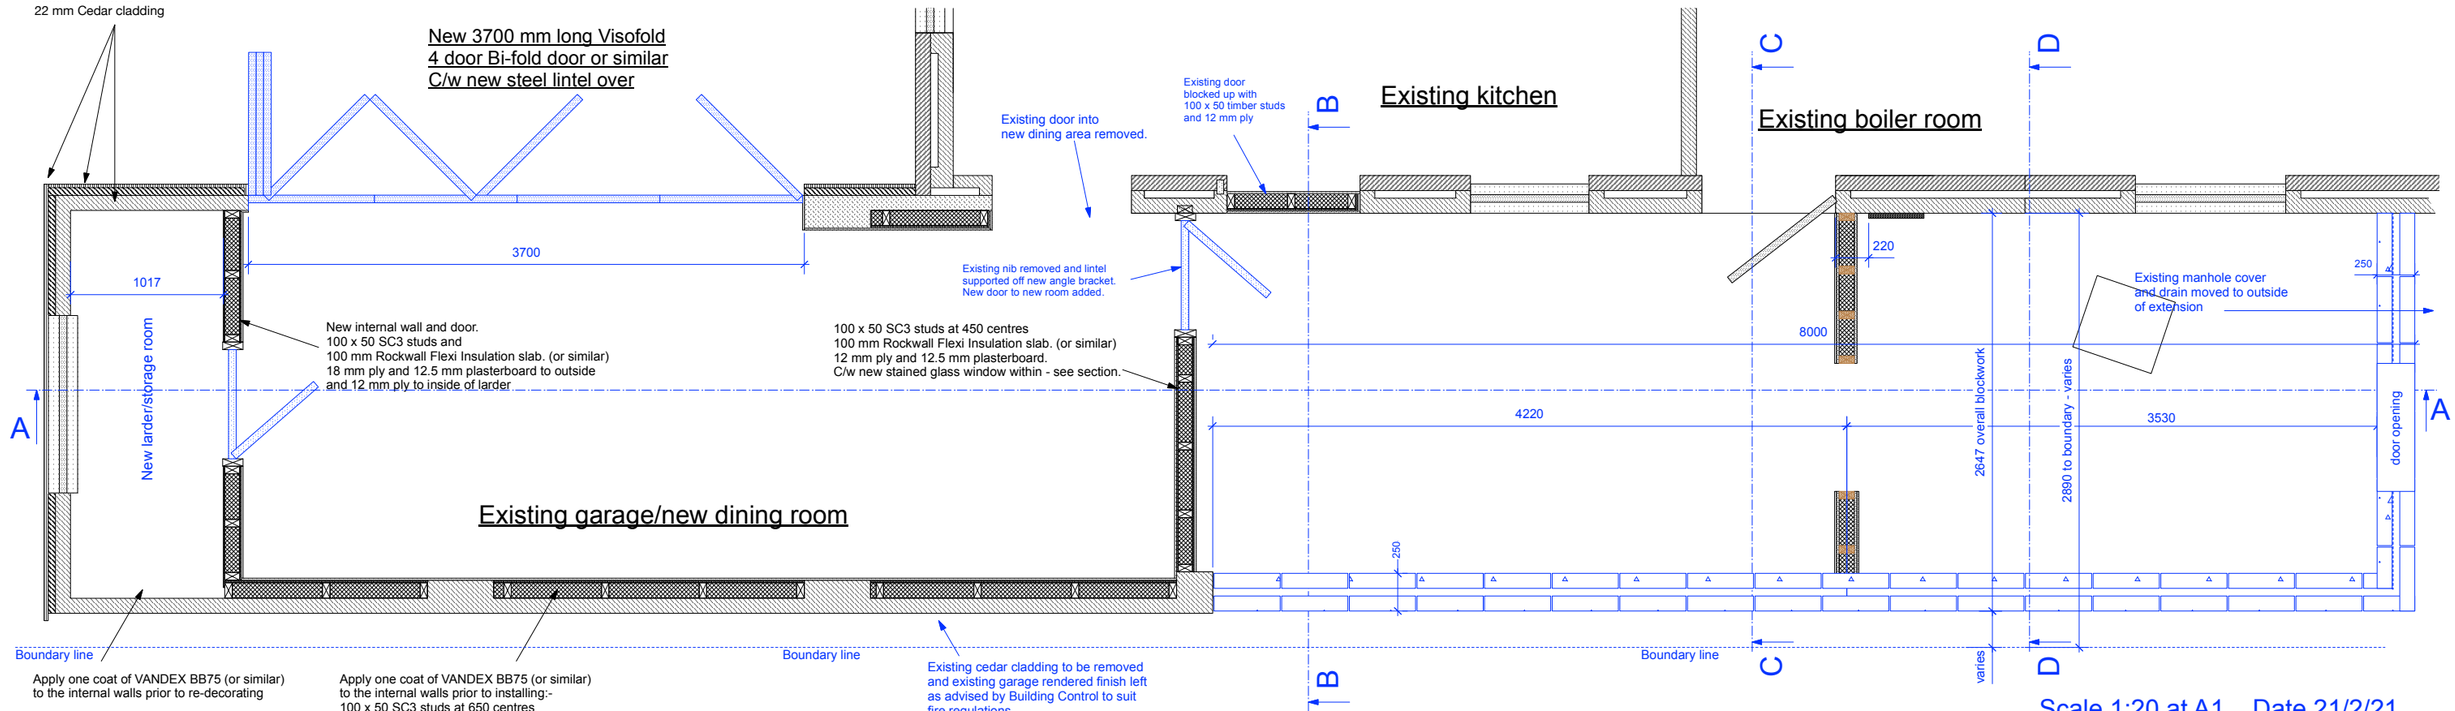

Section through showing ground floor

Scale 1:20 at A1 Date 21/2/21

Mr & Mrs Knee
60 Hawkins Crescent
Shoreham by sea
BN43 6TP

Existing Garage conversion and extension

Enlarged Plan views

Drg no - 102 rev B

Rev A - details amended to suit calculations and general amendments. 23.8.21

Rev B - As advised by Building Control external walls changed to blockwork construction with render and both new and existing roofs amended to warm roof construction, exisiting and new timber cladding removed - dimensions amended to suit. Insulation added to existing garage floor. 1.11.21