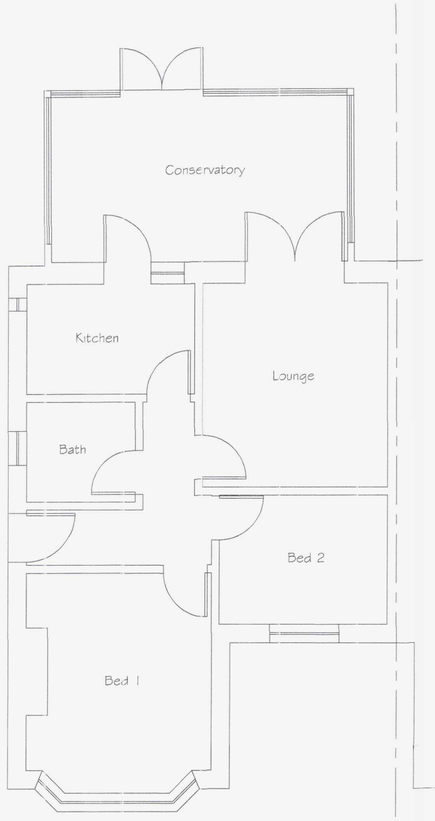

Existing Floor Plan

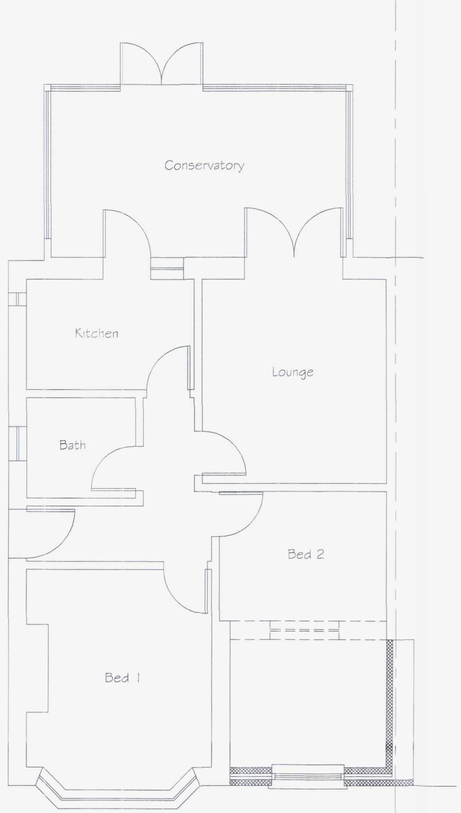

Proposed Floor Plan

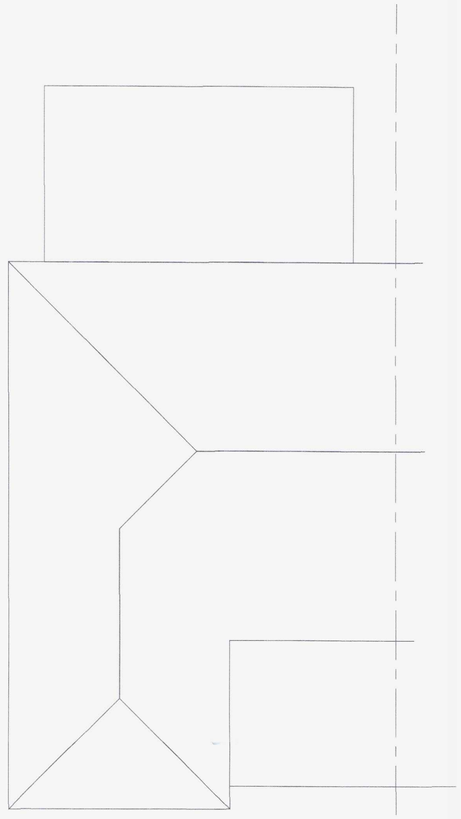

Proposed Roof Plan



SCALE 1:50

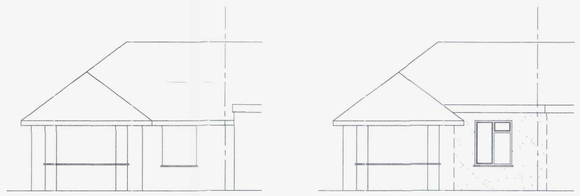

Existing Front (North) Elevation

Proposed Front (North) Elevation



SCALE 1:100

ADUR & WORTHING PLANNING SERVICES
PLAN: AWDM/1334/16
DATE VALID: - 3 SEP 2016

Tony Rogers
Building Consultants
Address: 40 Dawn Crescent, Upper Beeding
West Sussex, BN44 3WH
Telephone: 01903 815225 Fax: 01903 815225

Rev.	Date:	Revision Description:

Client: Mr & Mrs B Page

Address: 151 West Way
Lancing
West Sussex
BN15 8NB

Project: Proposed single storey front extension

Scale: 1:50 1:100
Paper Size A1

Date: August 2016

Drawing No: 16/1163/01

Drawn By: AWR

Revision: