All Conservatory Views

Elevation dimensions shown are to external wall.
Roof plan dimensions are to external eaves beam.

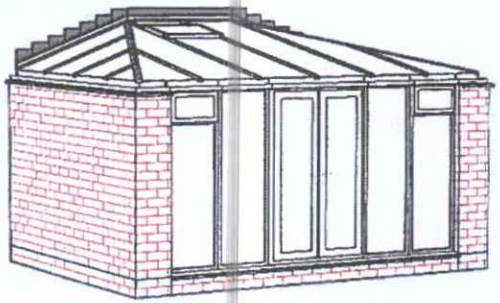

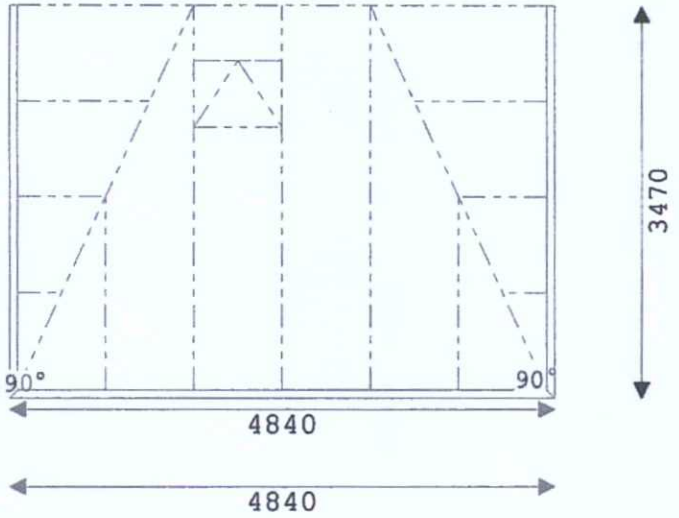

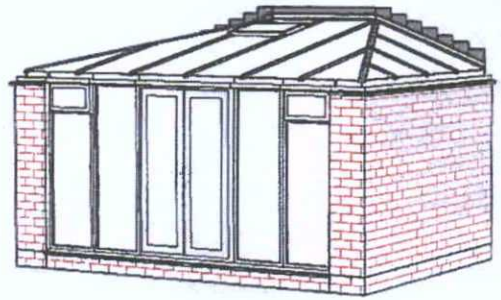

ADUR & WORTHING PLANNING SERVICES	
PLAN	AWDM/ 1097/13
DATE VALID	10/09/13

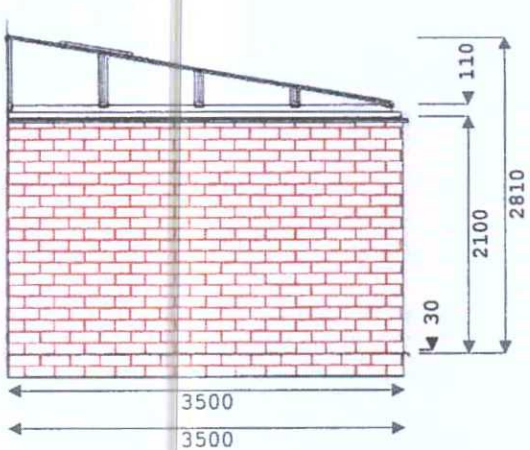

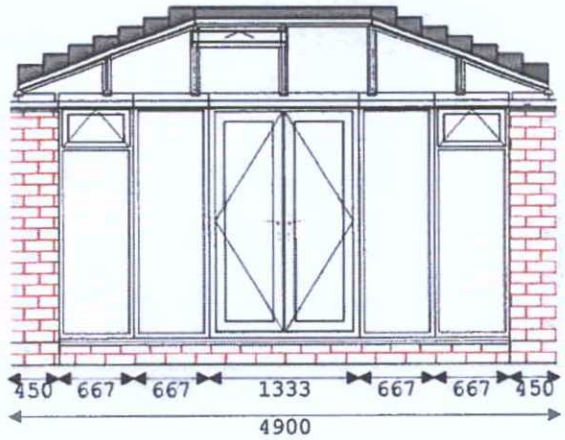

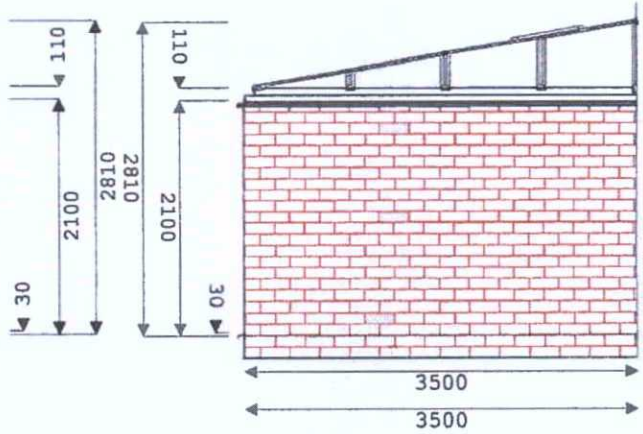

R&D GOATLEY LTD WINDOWS DOORS CONSERVATORIES	Date: 30/8/2013 - Drawn By: Simon Please note all dimensions in mm. Dimensions to internal eaves beam. Frames conform to BS5750. All glazing to BS6262. Roof loading to conform with BS6399.	Ref: Gilbert001 **Customer: Mr and Mrs Gilbert** 23 Osbourne Close, Lancing, West Sussex, ,
		LeanTo Hipped Drawing Scale: 1:67 (3D Views are not to scale.) Volume: 38.79 Cubic Metres Floor Area to internal wall: 14.0 square metres Base Area to external wall: 17.0 square metres