PLANNING SERVICES	
PLAN	AWDM\1109/17
DATE	18 JUL 2017
VALID	

Site Plan (Proposed)

Scale 1:500 @A3

1:500

Scale in Meters

0 10 20 30 40

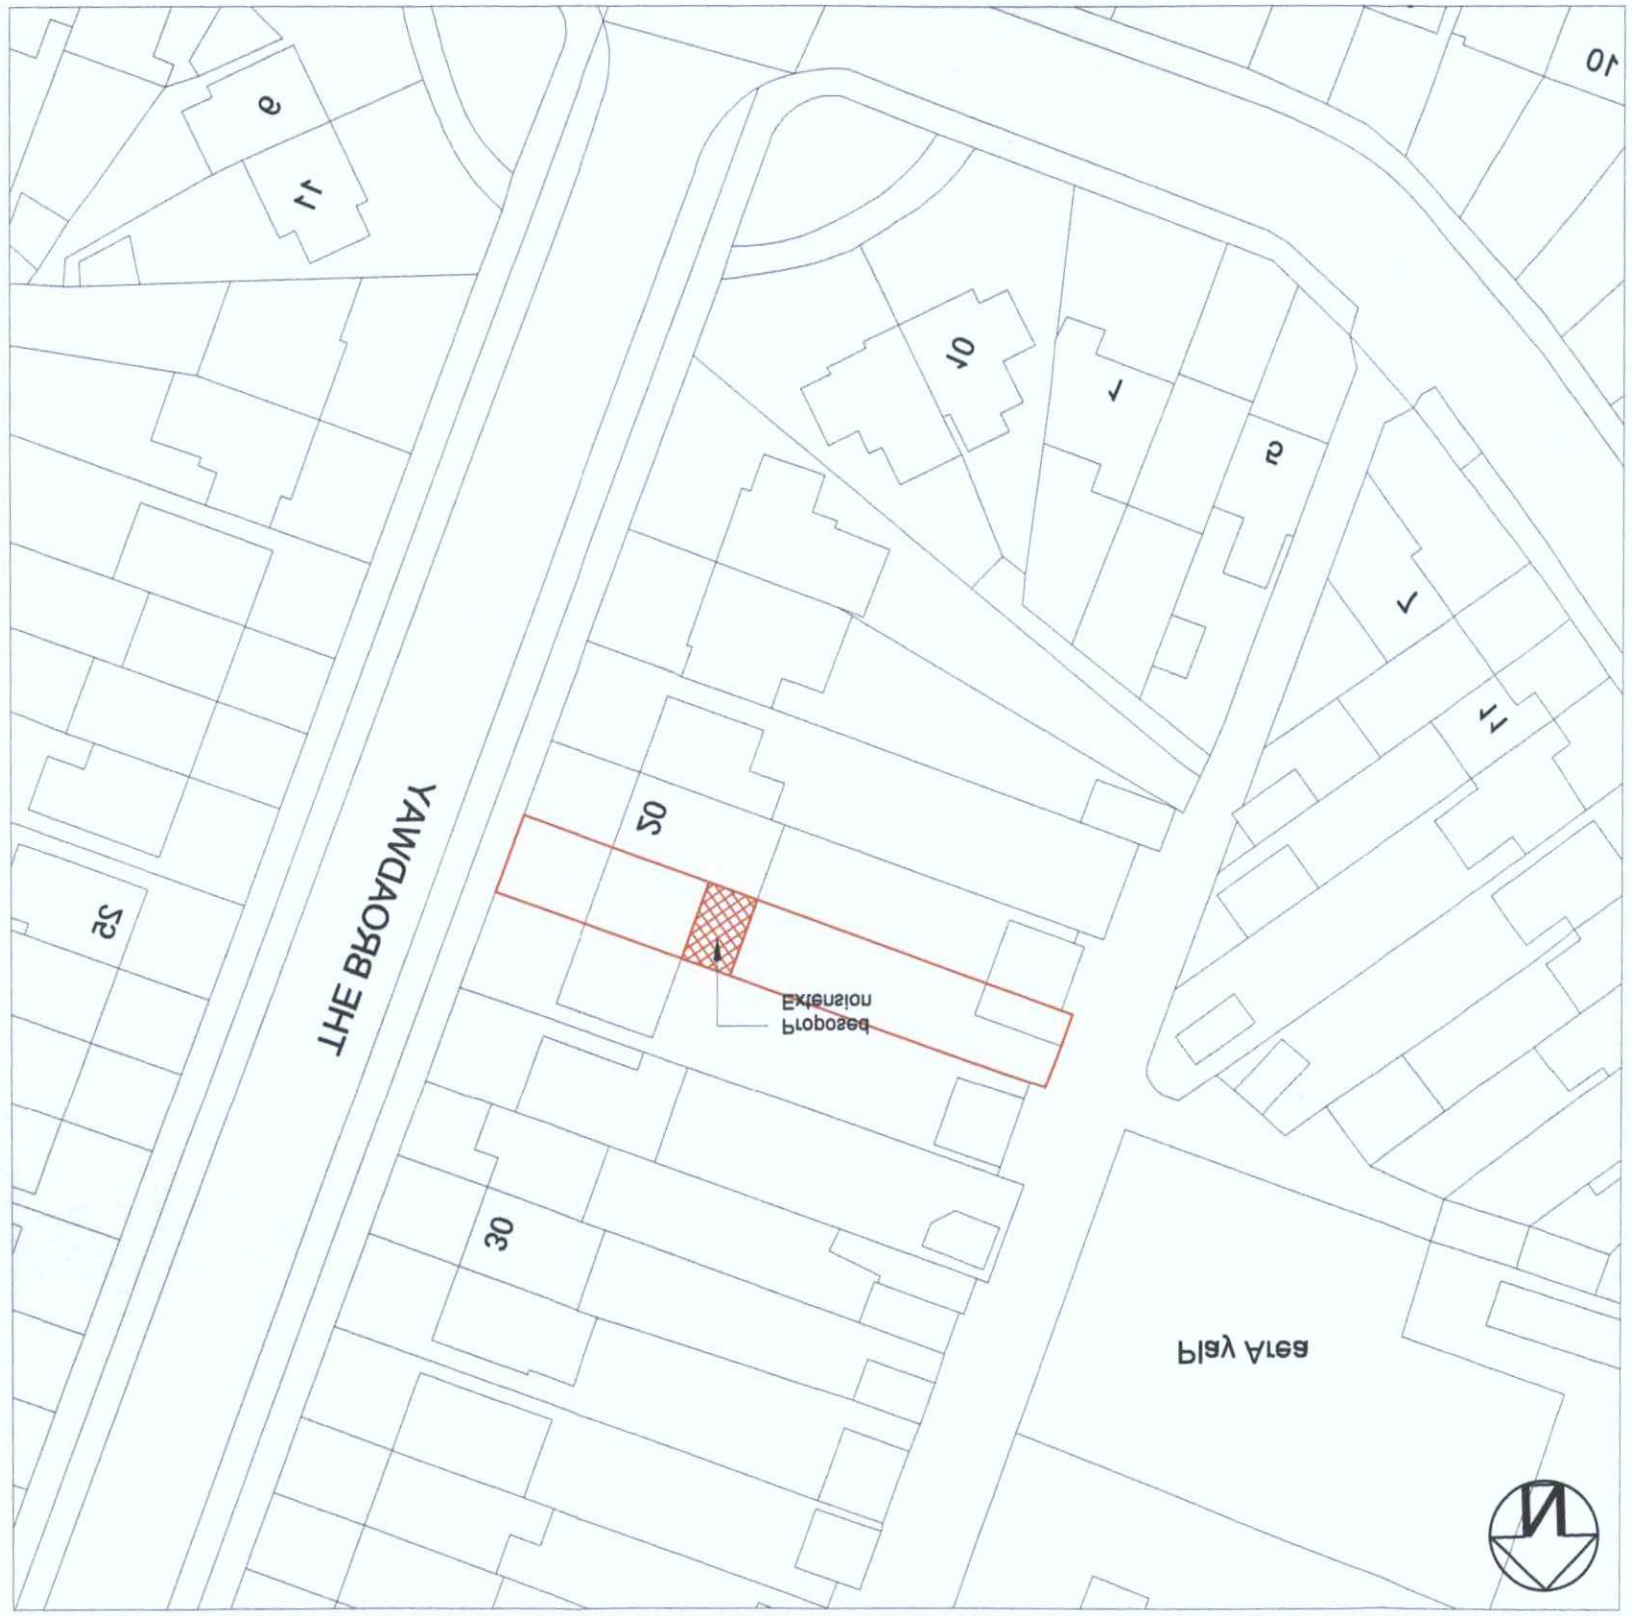

Location Plan (Existing)

Scale 1:1250 @A3

1:1250

Scale in Meters

0 25 50 75 100



Notes

Client.....
Charlene Fox

Project.....
22 The Broadway, Lancing

Drawing Title.....
Location and Site plans

DWG No.....
N/A

Rev.....

Drawn By.....
RDS

Date.....
14.07.2017

Drawing Scale.....
1:1250 \ 1:500

Do Not Scale off Drawings
Check all Dimensions on site before all works are commenced
All Goods, Materials & Workmanship to conform with current Building Regs
© Copyright of Rob Shepherd Designs

Rob Shepherd Designs
Email: rob.shepherdsdesignsgmail.com Tel: 01917 231284
8 Mile Oak Road, Portslade, Brighton, Sussex, BN41 2PL

Amendments

Rev.	Date	Revision Detail \ Comments