




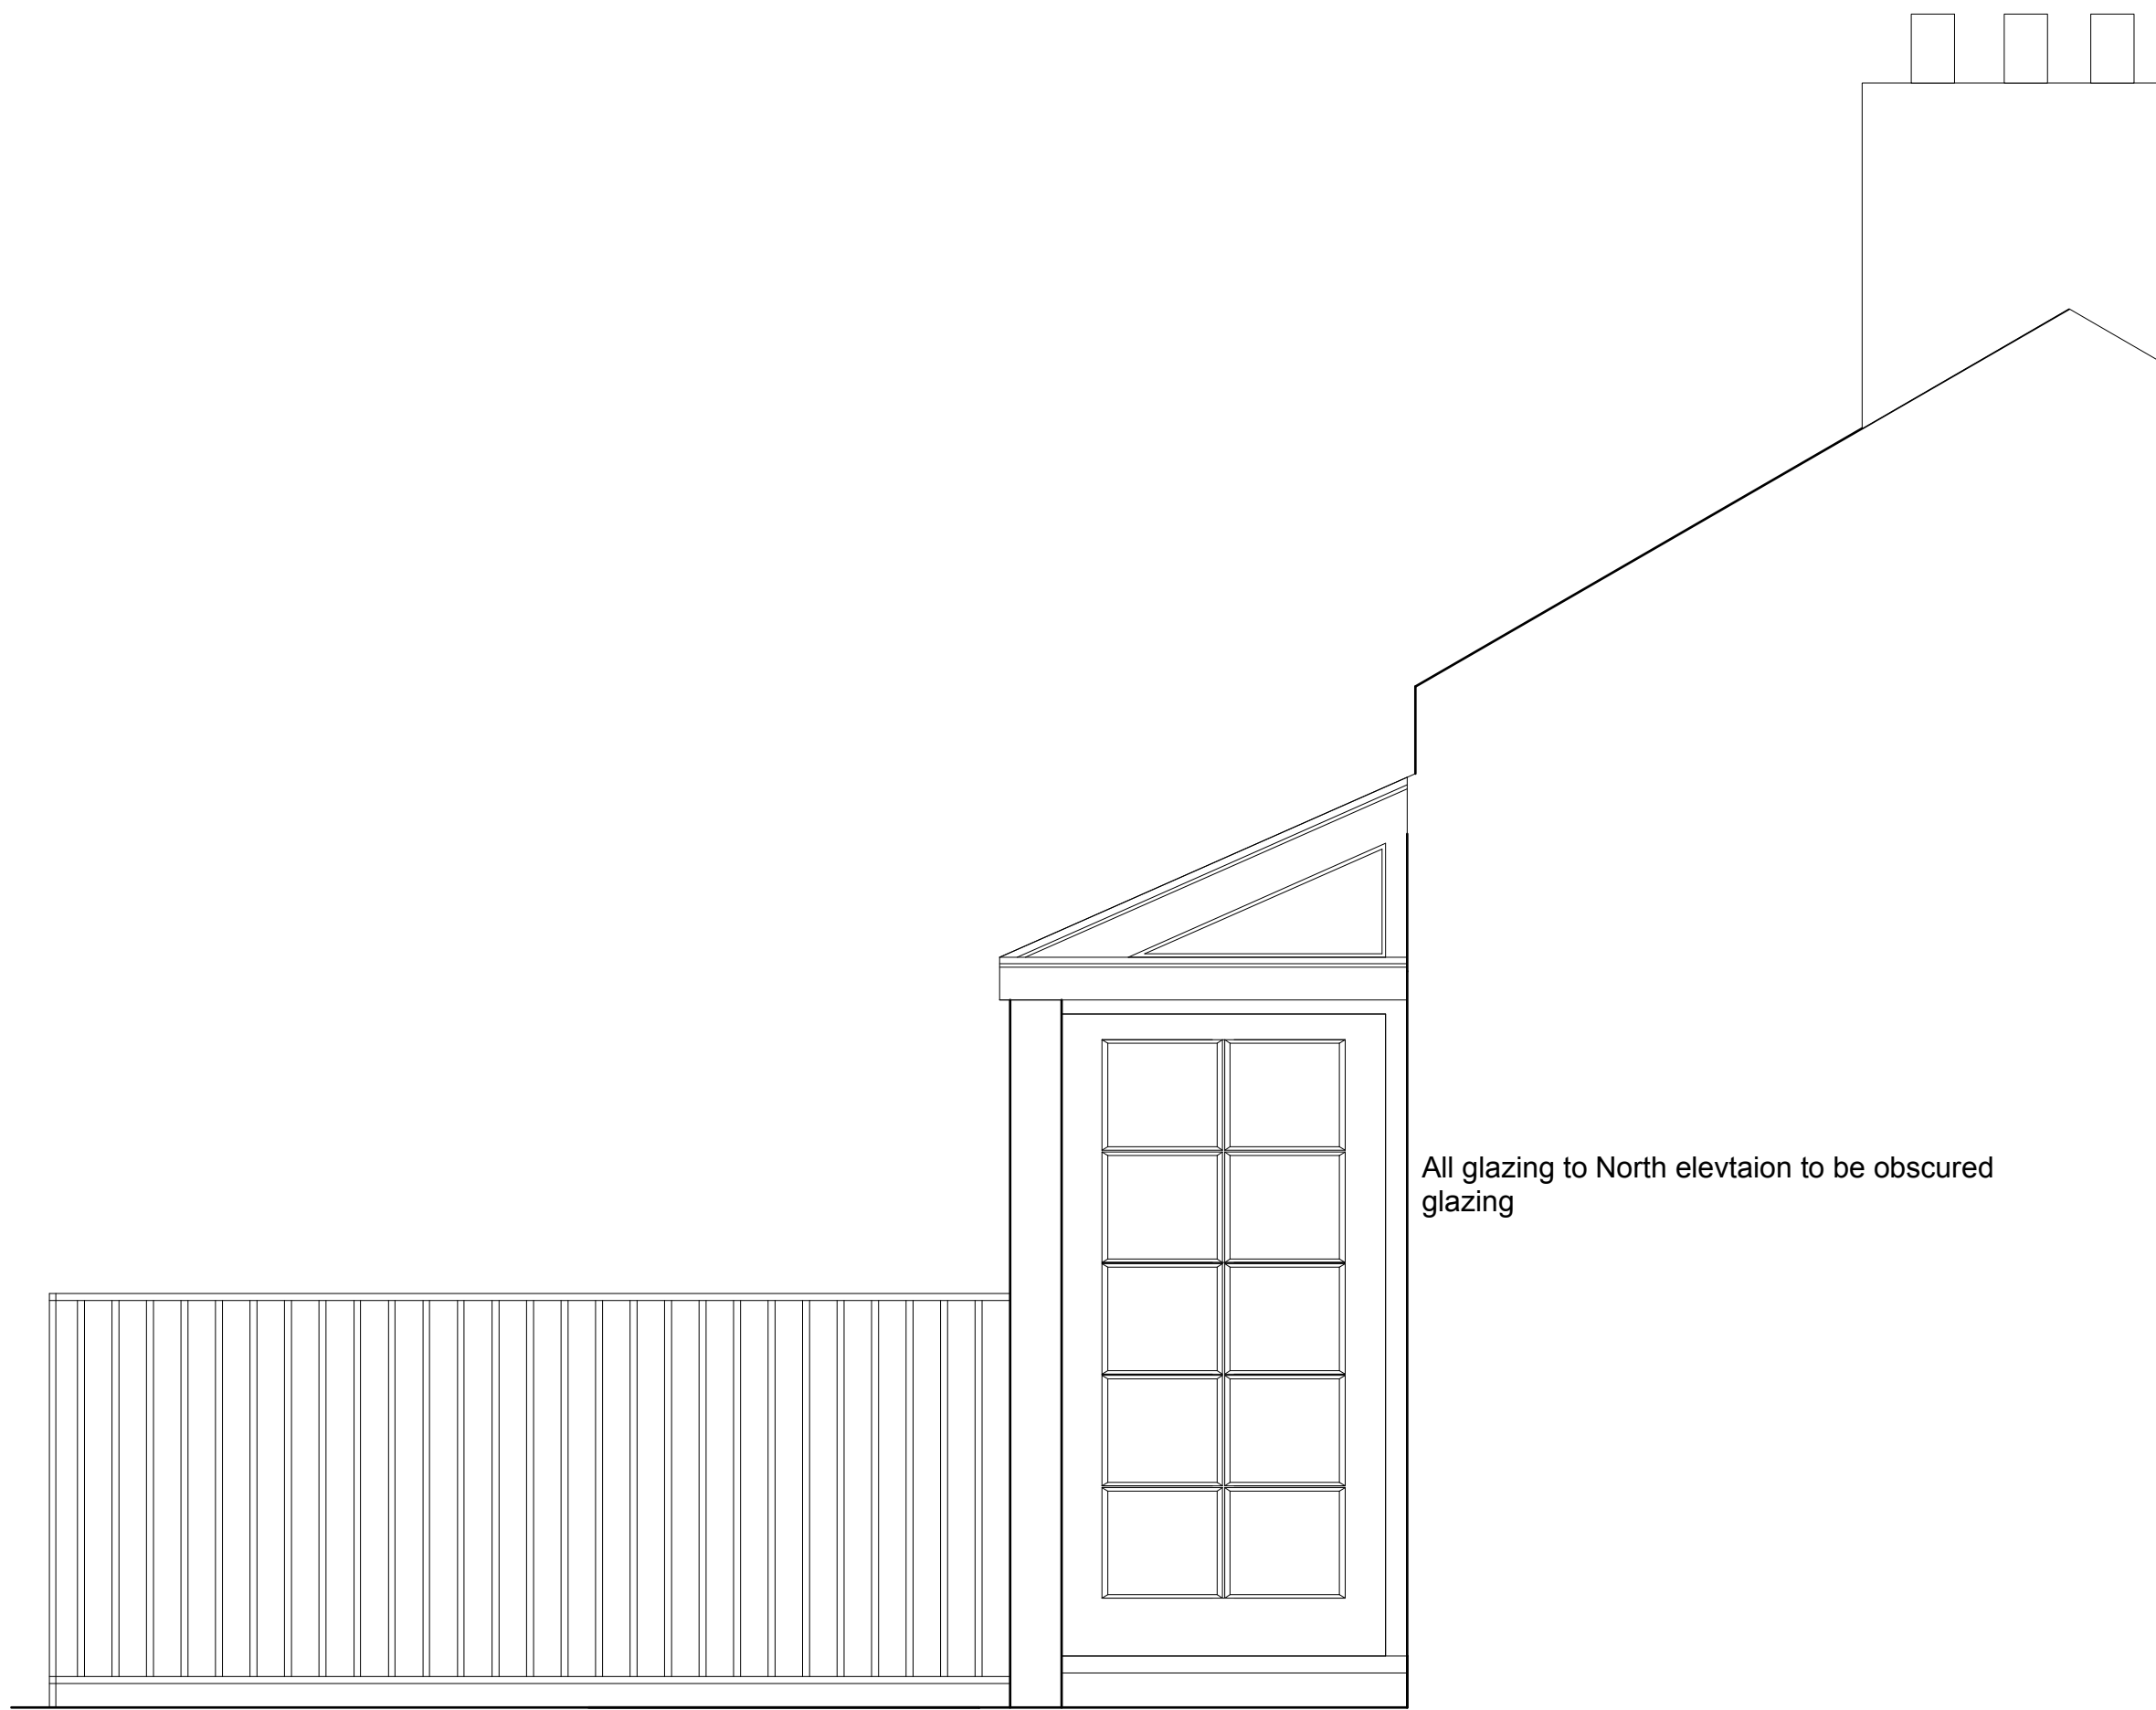


SIDE ELEVATION NORTH

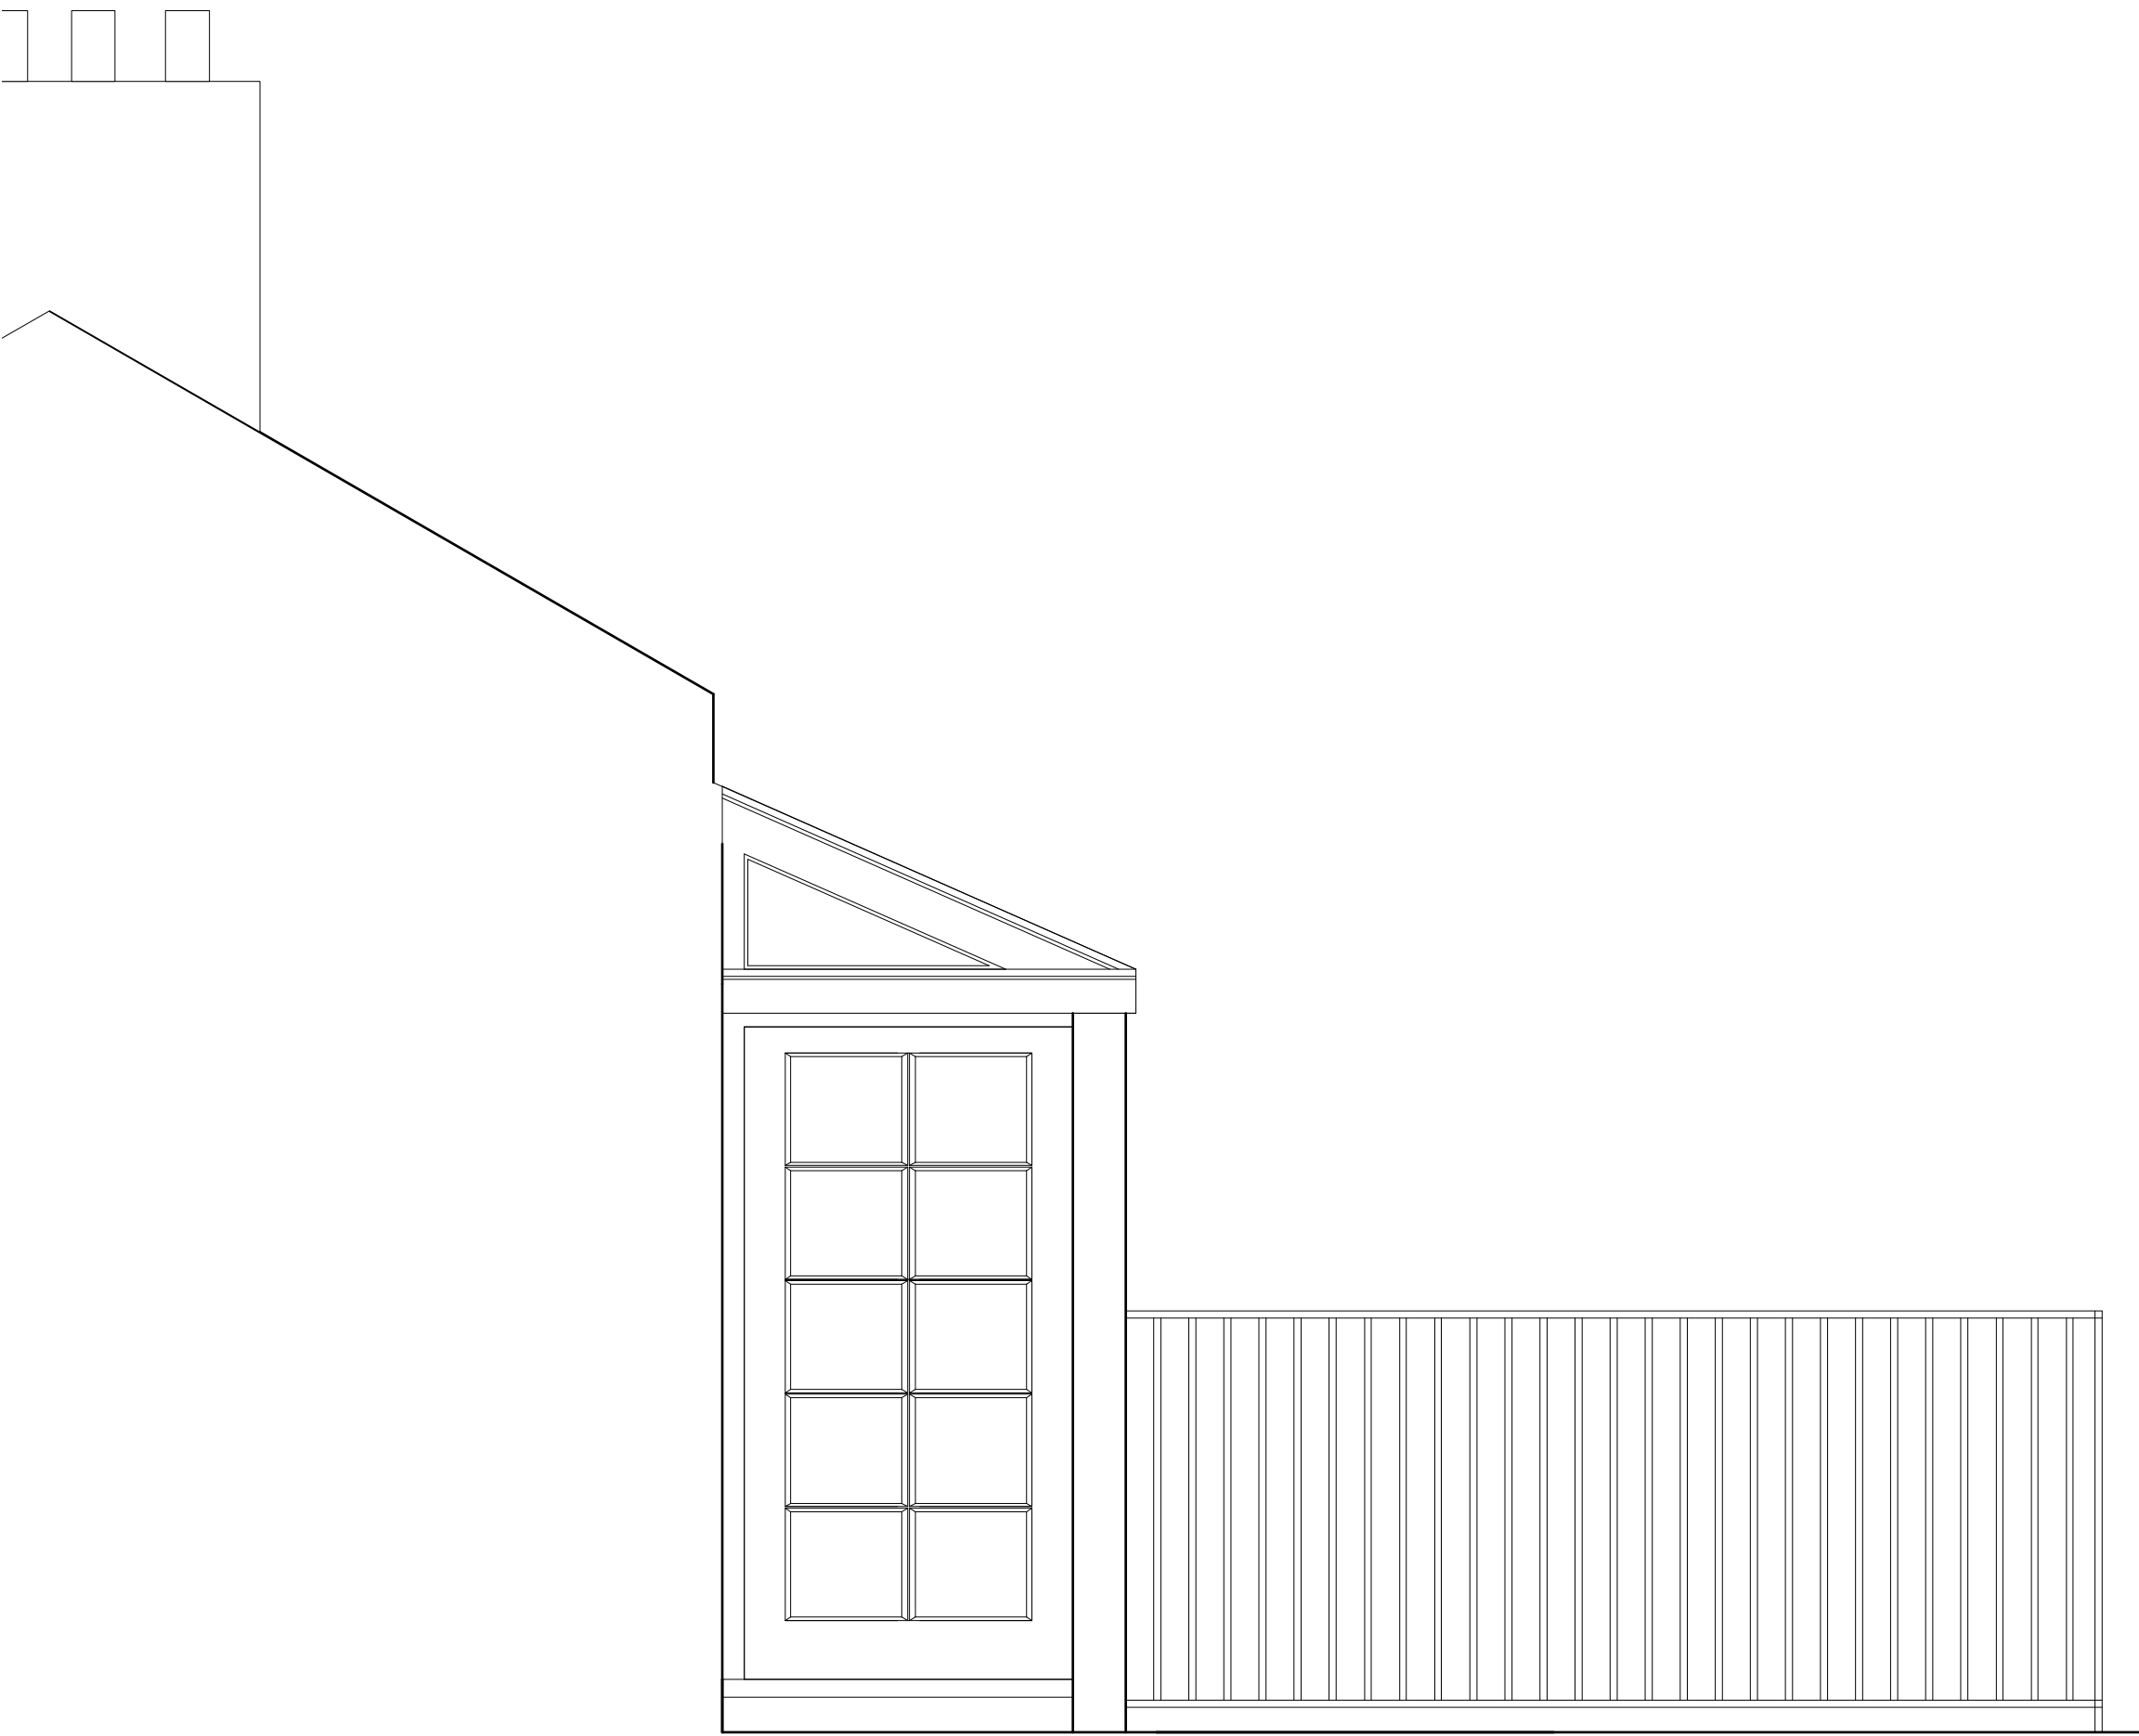

SIDE ELEVATION SOUTH

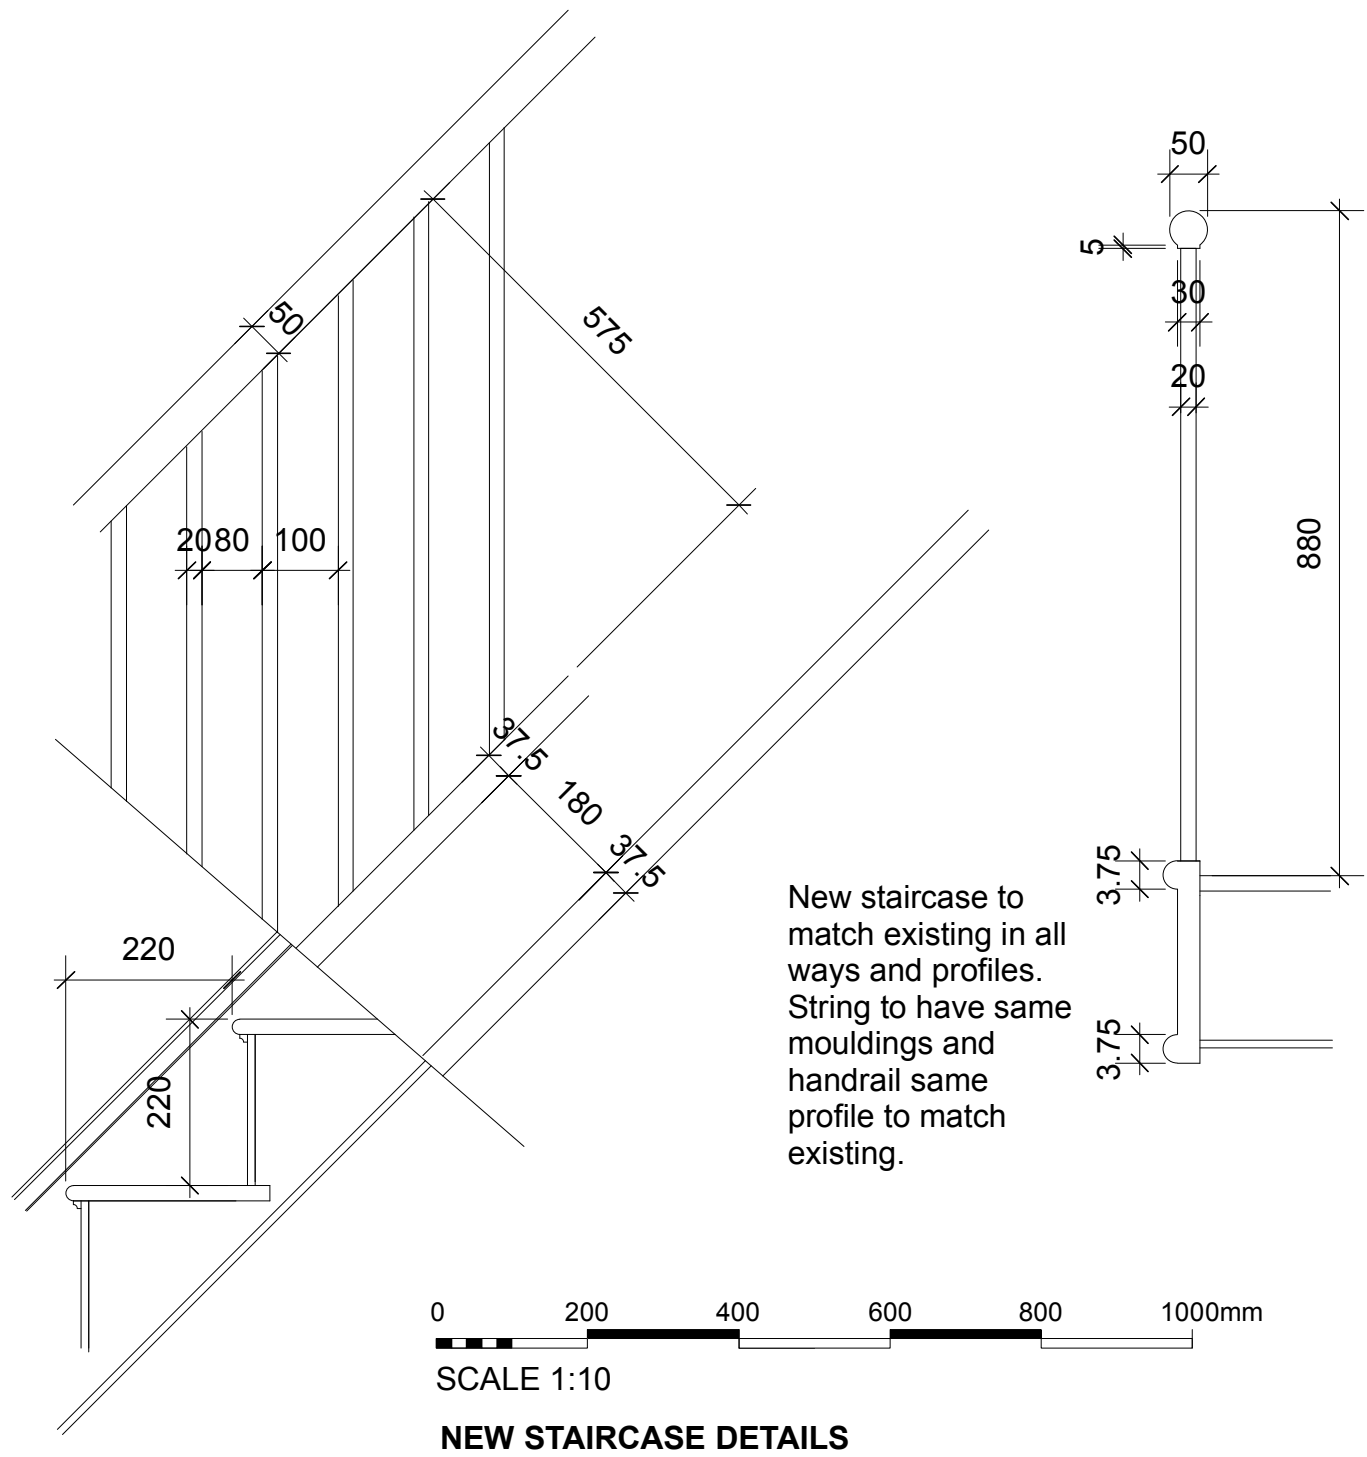

NEW STAIRCASE DETAILS

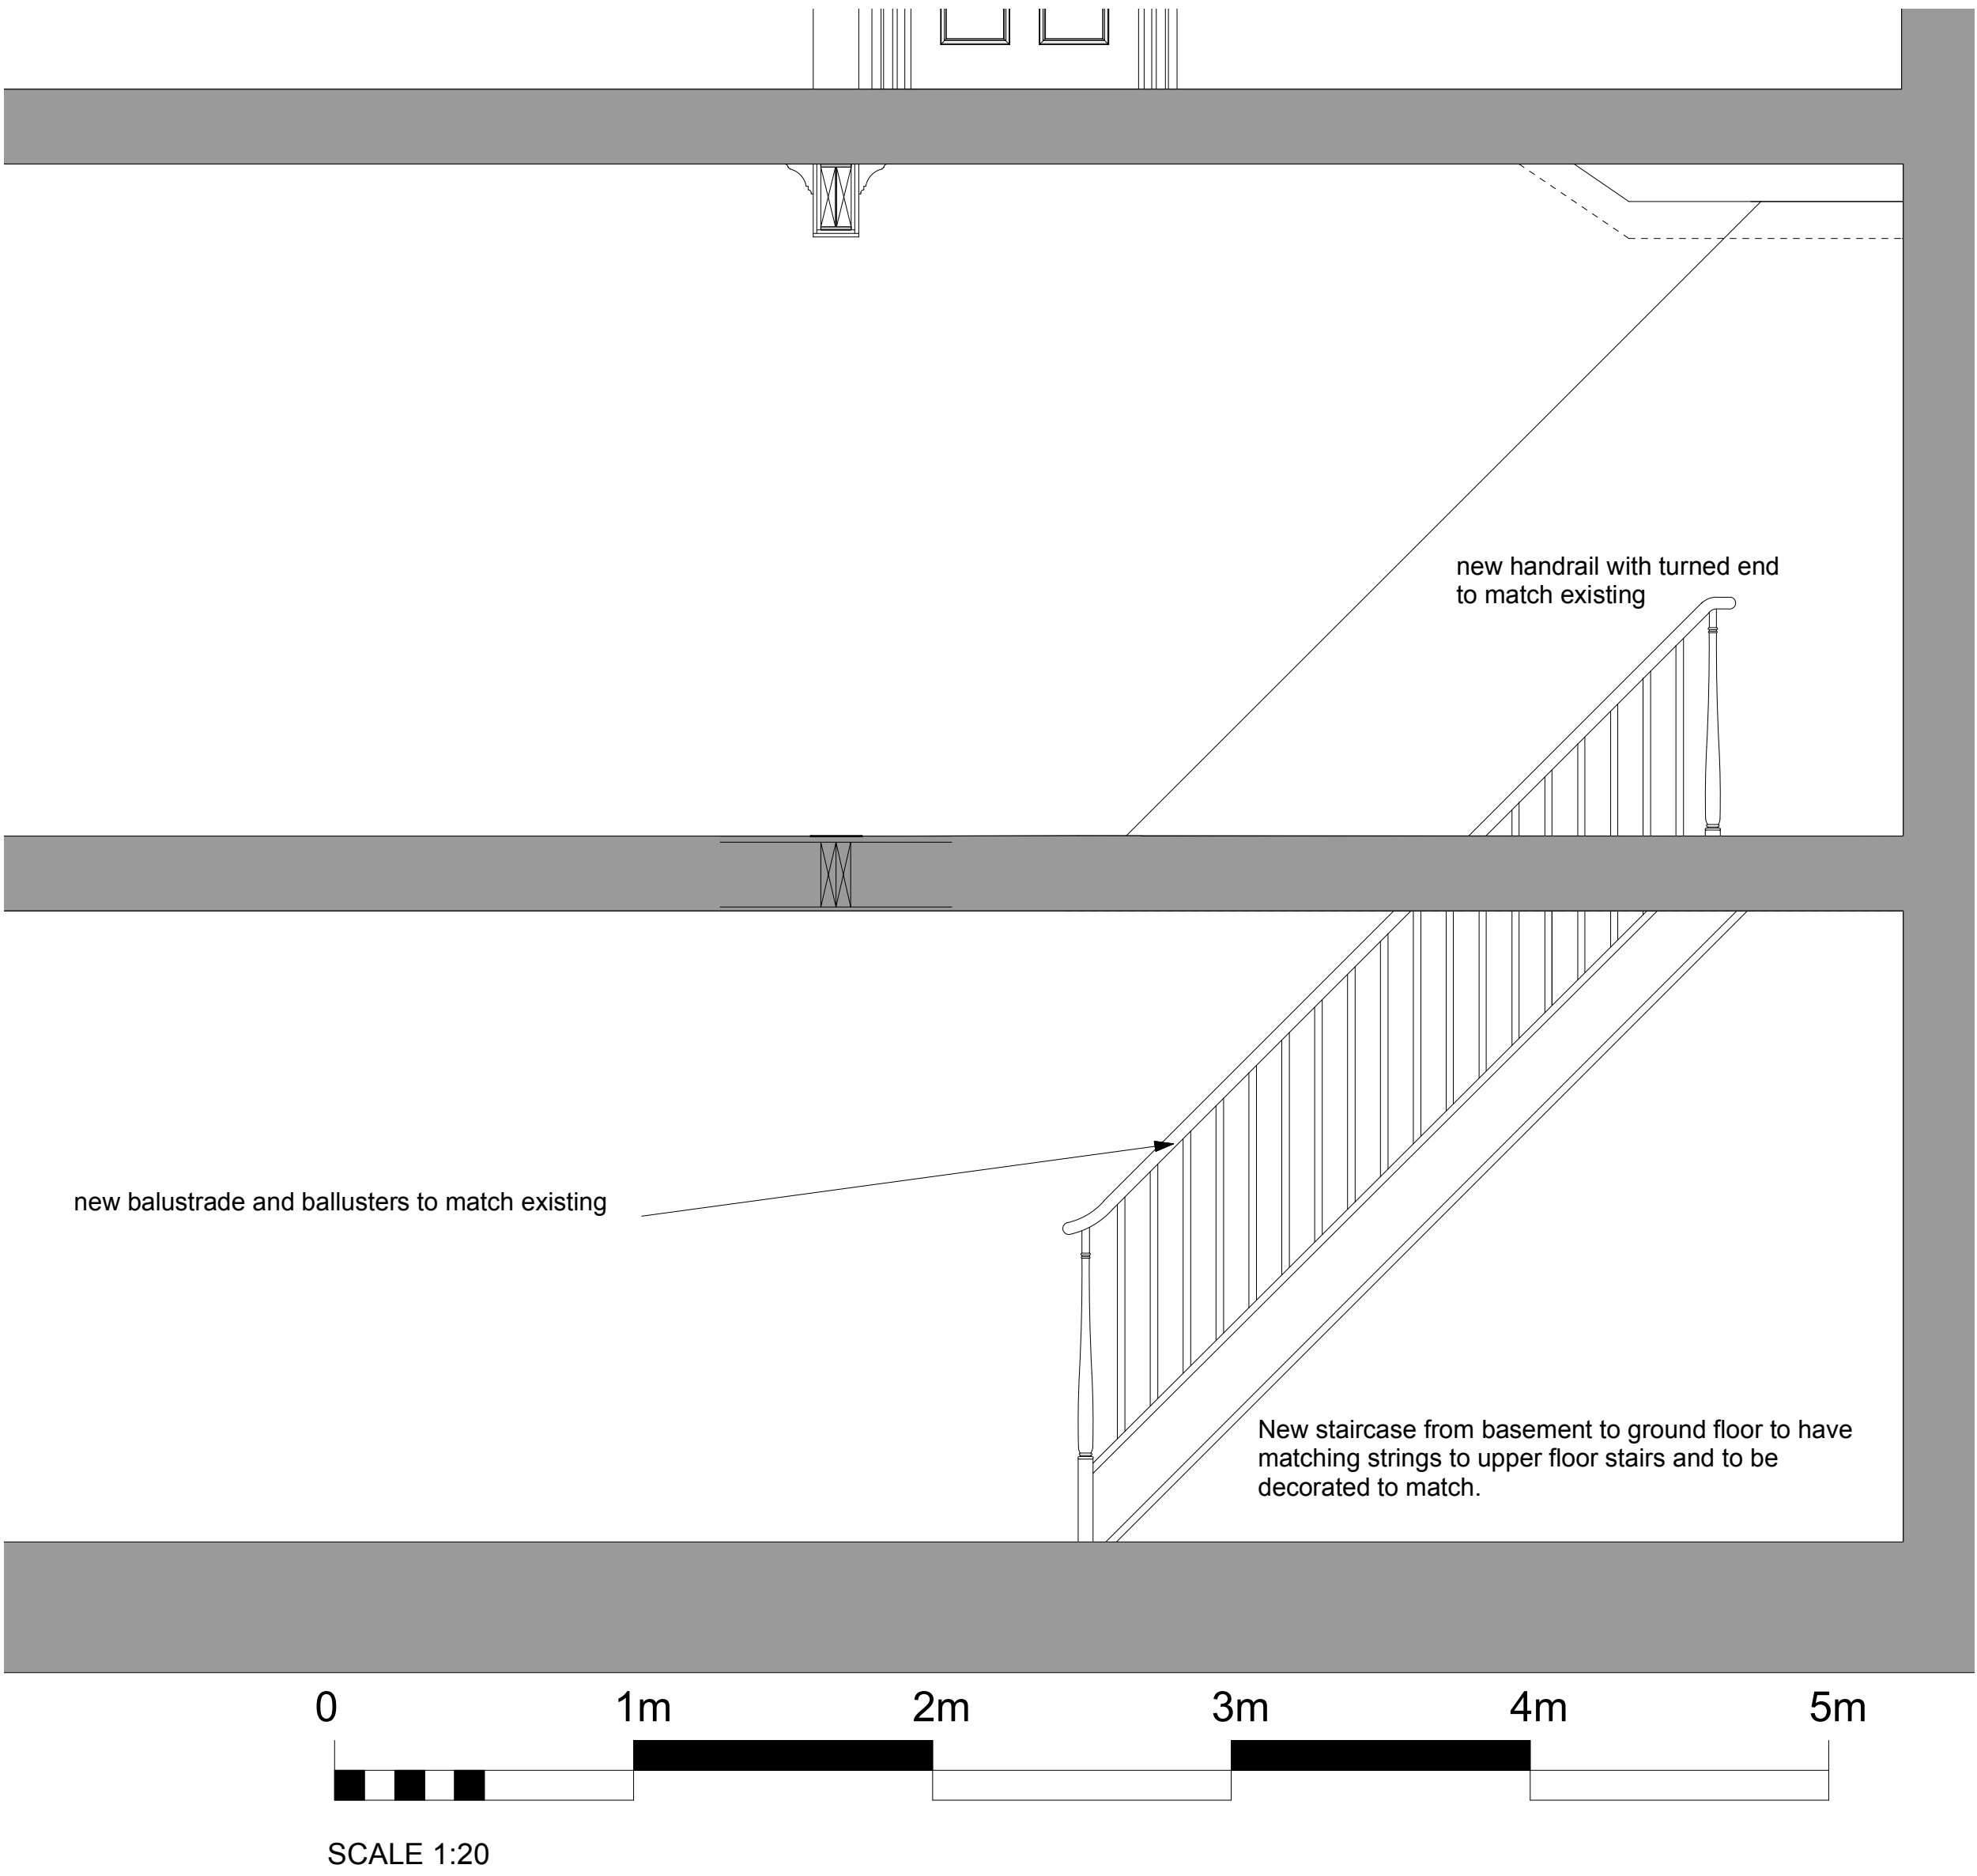

SECTION THROUGH HOUSE TO VIEW STAIRCASE

notes:		
amendments:		
X xx.xx.xxxx	x	
Felce & Guy Partnership LLP Architects Studio 5 English Close Hove BN3 7ET T: 01273 736217 E: info@felceandguy.co.uk		
project:	Internal alterations to improve accommodation.	
location:	9 Warrick Road, Worthing	
client:	Mr S Jackson & Mrs S Johnson	
drawing:	Joinery Details	
scale:	1:20 1:10 1:5	page: A1
drawn by:	SM	checked by: SM
date: Nov. 2025	drawing number: 2838 - 03	revision: A
© Felce & Guy Partnership LLP		