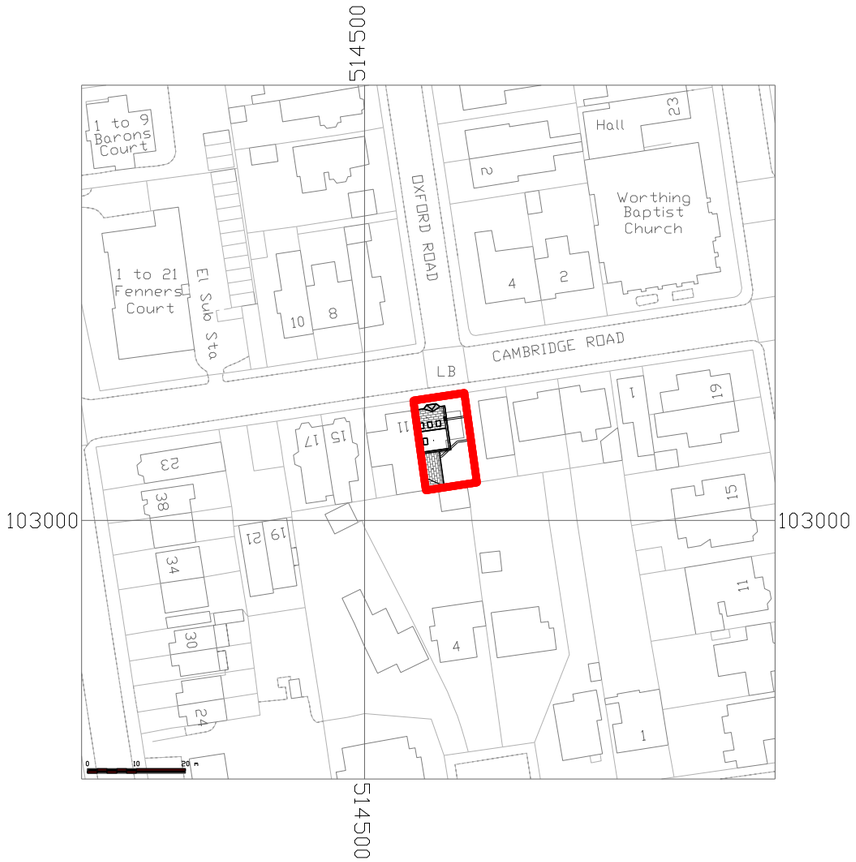

SITE PLAN 1:1250

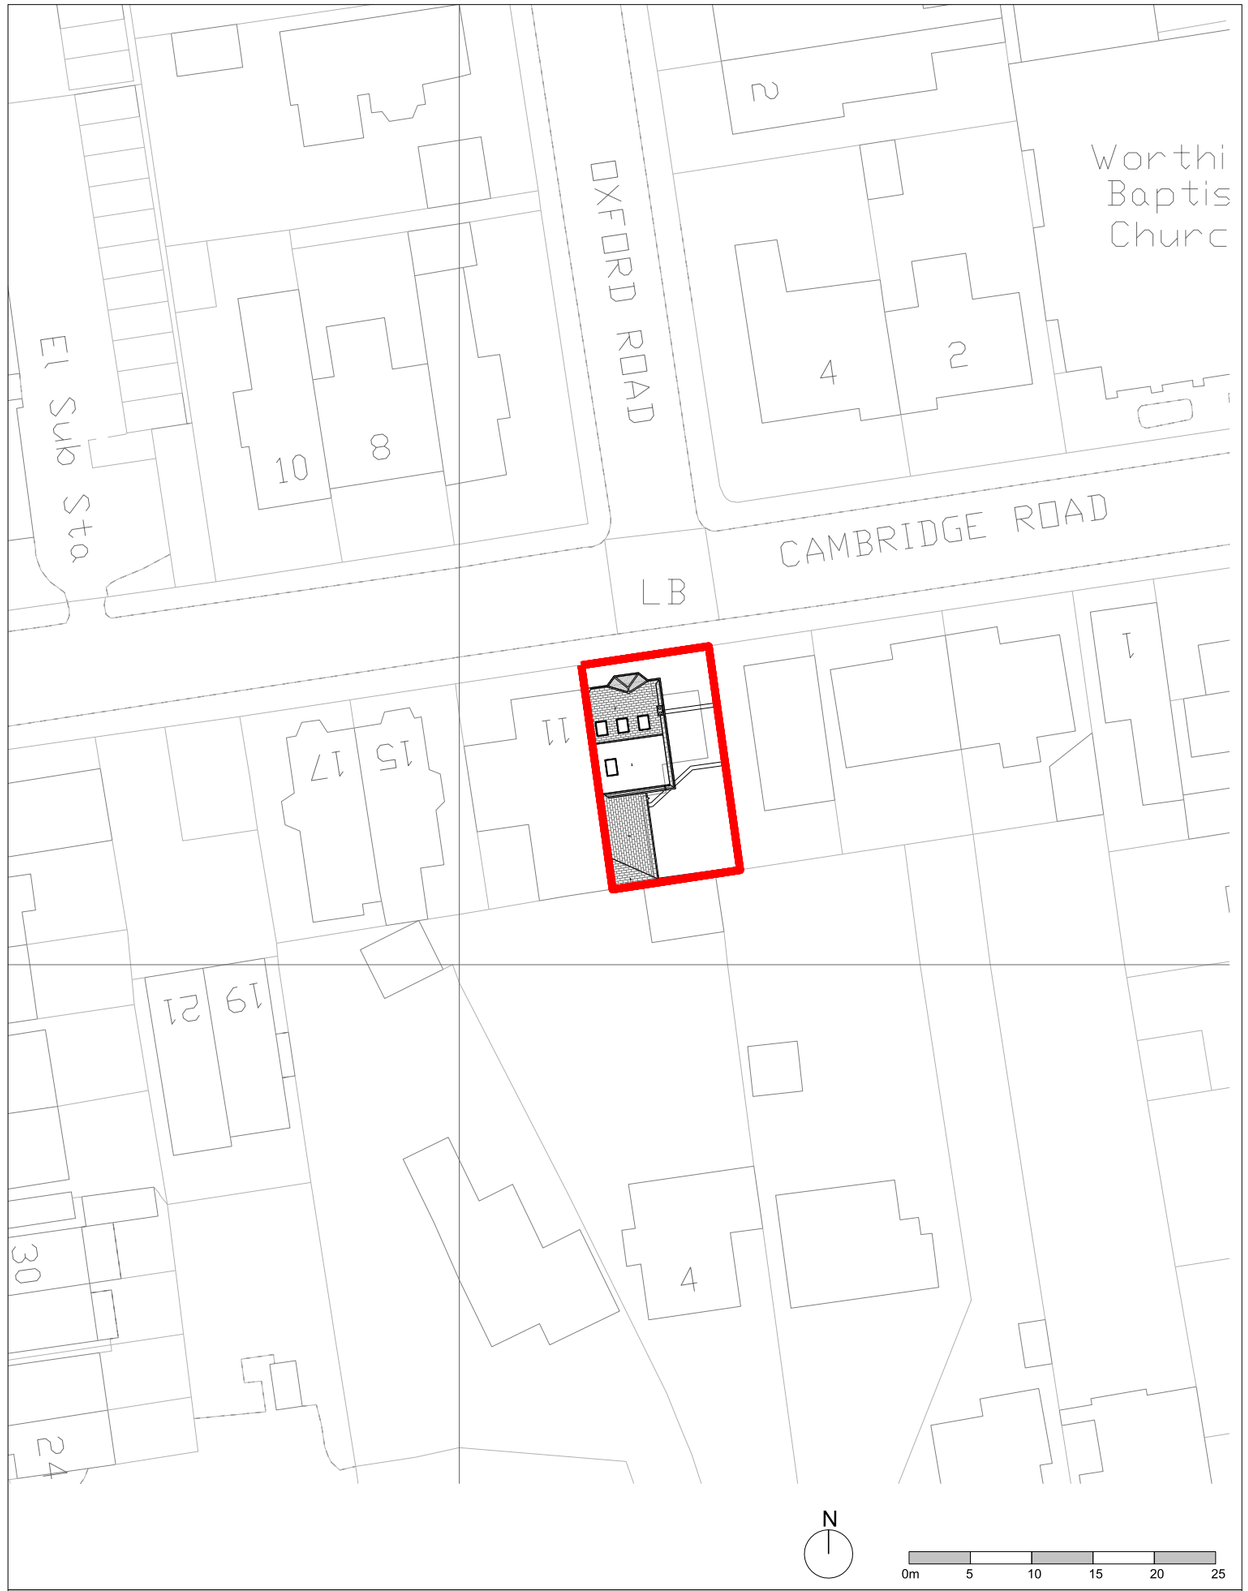

BLOCK PLAN 1:500

Rev:

Notes: Unless stated otherwise, all dimensions are in millimetres. All dimensions to be checked and confirmed on site by contractor and as such are to be his responsibility. Any errors, omissions or discrepancies on this drawing are to be reported to the architect.

JOE WRIGHT ARCHITECTS

i: www.joewrightarchitects.co.uk e: info@joewrightarchitects.co.uk

Project: 9 Cambridge Road, BN11 1XD Extension and refurbishment		Scale: 1:1250 & 1:500 @ A3	Date: 03.07.25
Drawing: Proposed Drawing			
Title: Site and Block Plans		Drwg No: 2412-01_PL_100	Rev: B