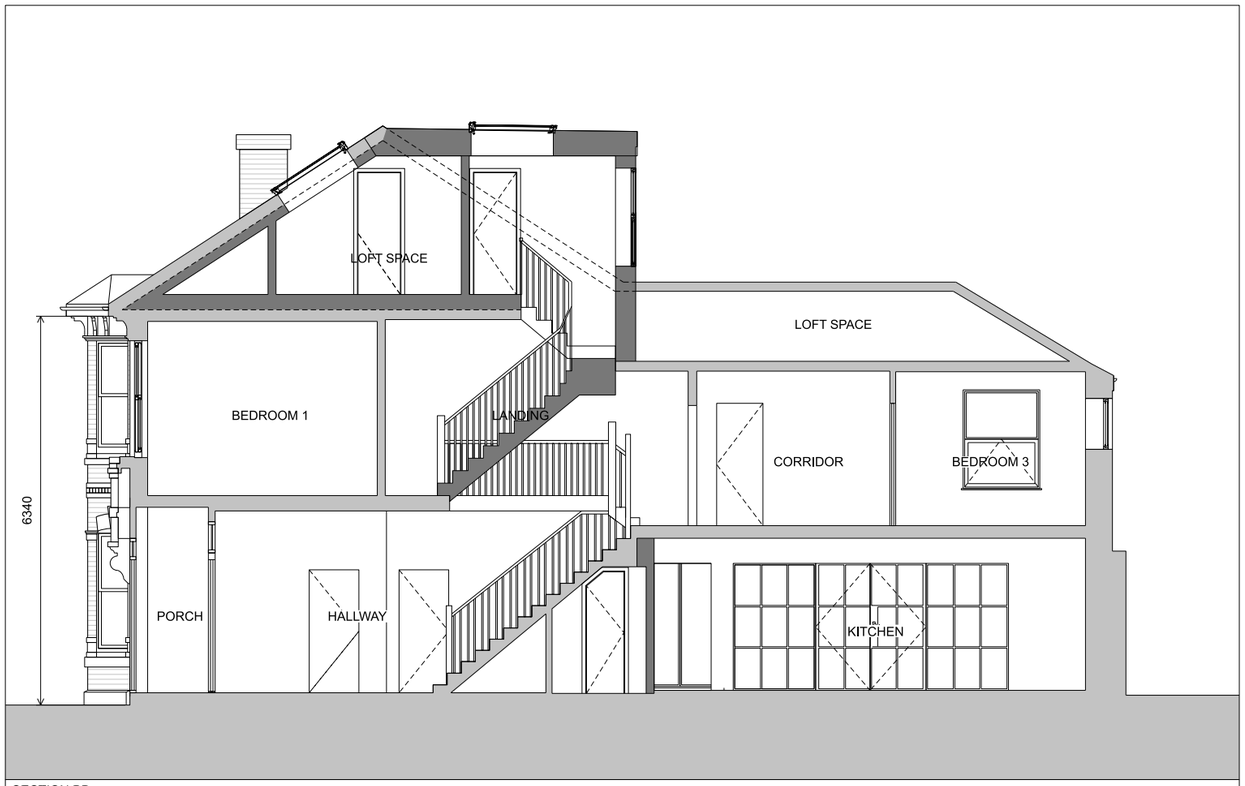

SECTION BB



03 SECTION AA - SIDE ELEVATION (EAST)

CAMBRIDGE ROAD

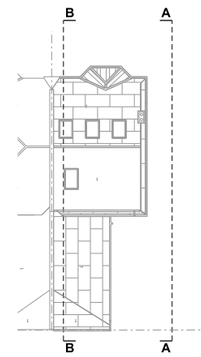

KEY PLAN



Rev:

Notes: Unless stated otherwise, all dimensions are in millimetres. All dimensions to be checked and confirmed on site by contractor and as such are to be his responsibility. Any errors, omissions or discrepancies on this drawing are to be reported to the architect.

0m 1 2 3 4 5

JOE WRIGHT ARCHITECTS

i: www.joewrightarchitects.co.uk e: info@joewrightarchitects.co.uk

Project: 9 Cambridge Road, BN11 1XD
Extension and refurbishment

Scale: 1:100 @ A3

Date: 03.07.25

Drawing Title: Proposed Drawings
Sections

Drwg No: 2412-01_PL_104

Rev: C