




Apex Lofts and Construction Ltd.
10 South Street
Lancing
West Sussex
BN15 8AG


www.apexloftsandconstruction.co.uk
info@apexloftsandconstruction.co.uk
01903 629167

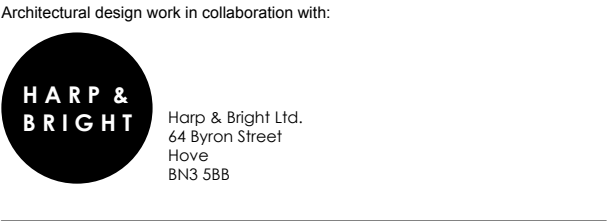

- Notes:
- Do not scale from this drawing except for planning purposes.
 - Drawings to be read in conjunction with all other designers and structural engineers details and specifications.
 - All dimensions to be site verified by the contractor before proceeding.
 - All dimensions are in millimetres unless noted otherwise.
 - Apex Lofts and Construction Ltd. shall be notified in writing of any discrepancies.
 - Substitute materials and products to those specified will be acceptable if proven to be equal or higher performing and not in conflict with other elements.

Revisions		
Rev	Date	Notes

North

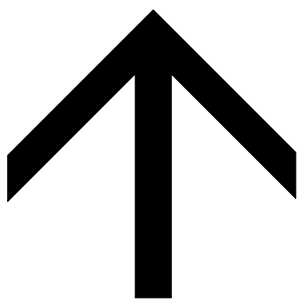

Status:	Planning
Client:	Mark Dallinson 3 Firle Road Lancing West Sussex BN15 0NY
Project:	3 Firle Road, Lancing

Drawing Title: As Existing - OS Map

Project Number:	1031
Date:	03/06/26
Scale & Size:	1:50 @ A1
Drawn By:	JT

Revision: ...

Drawing Number

1.001



1 Location Plan
Scale: 1:1250



2 Block Plan
Scale: 1:500

