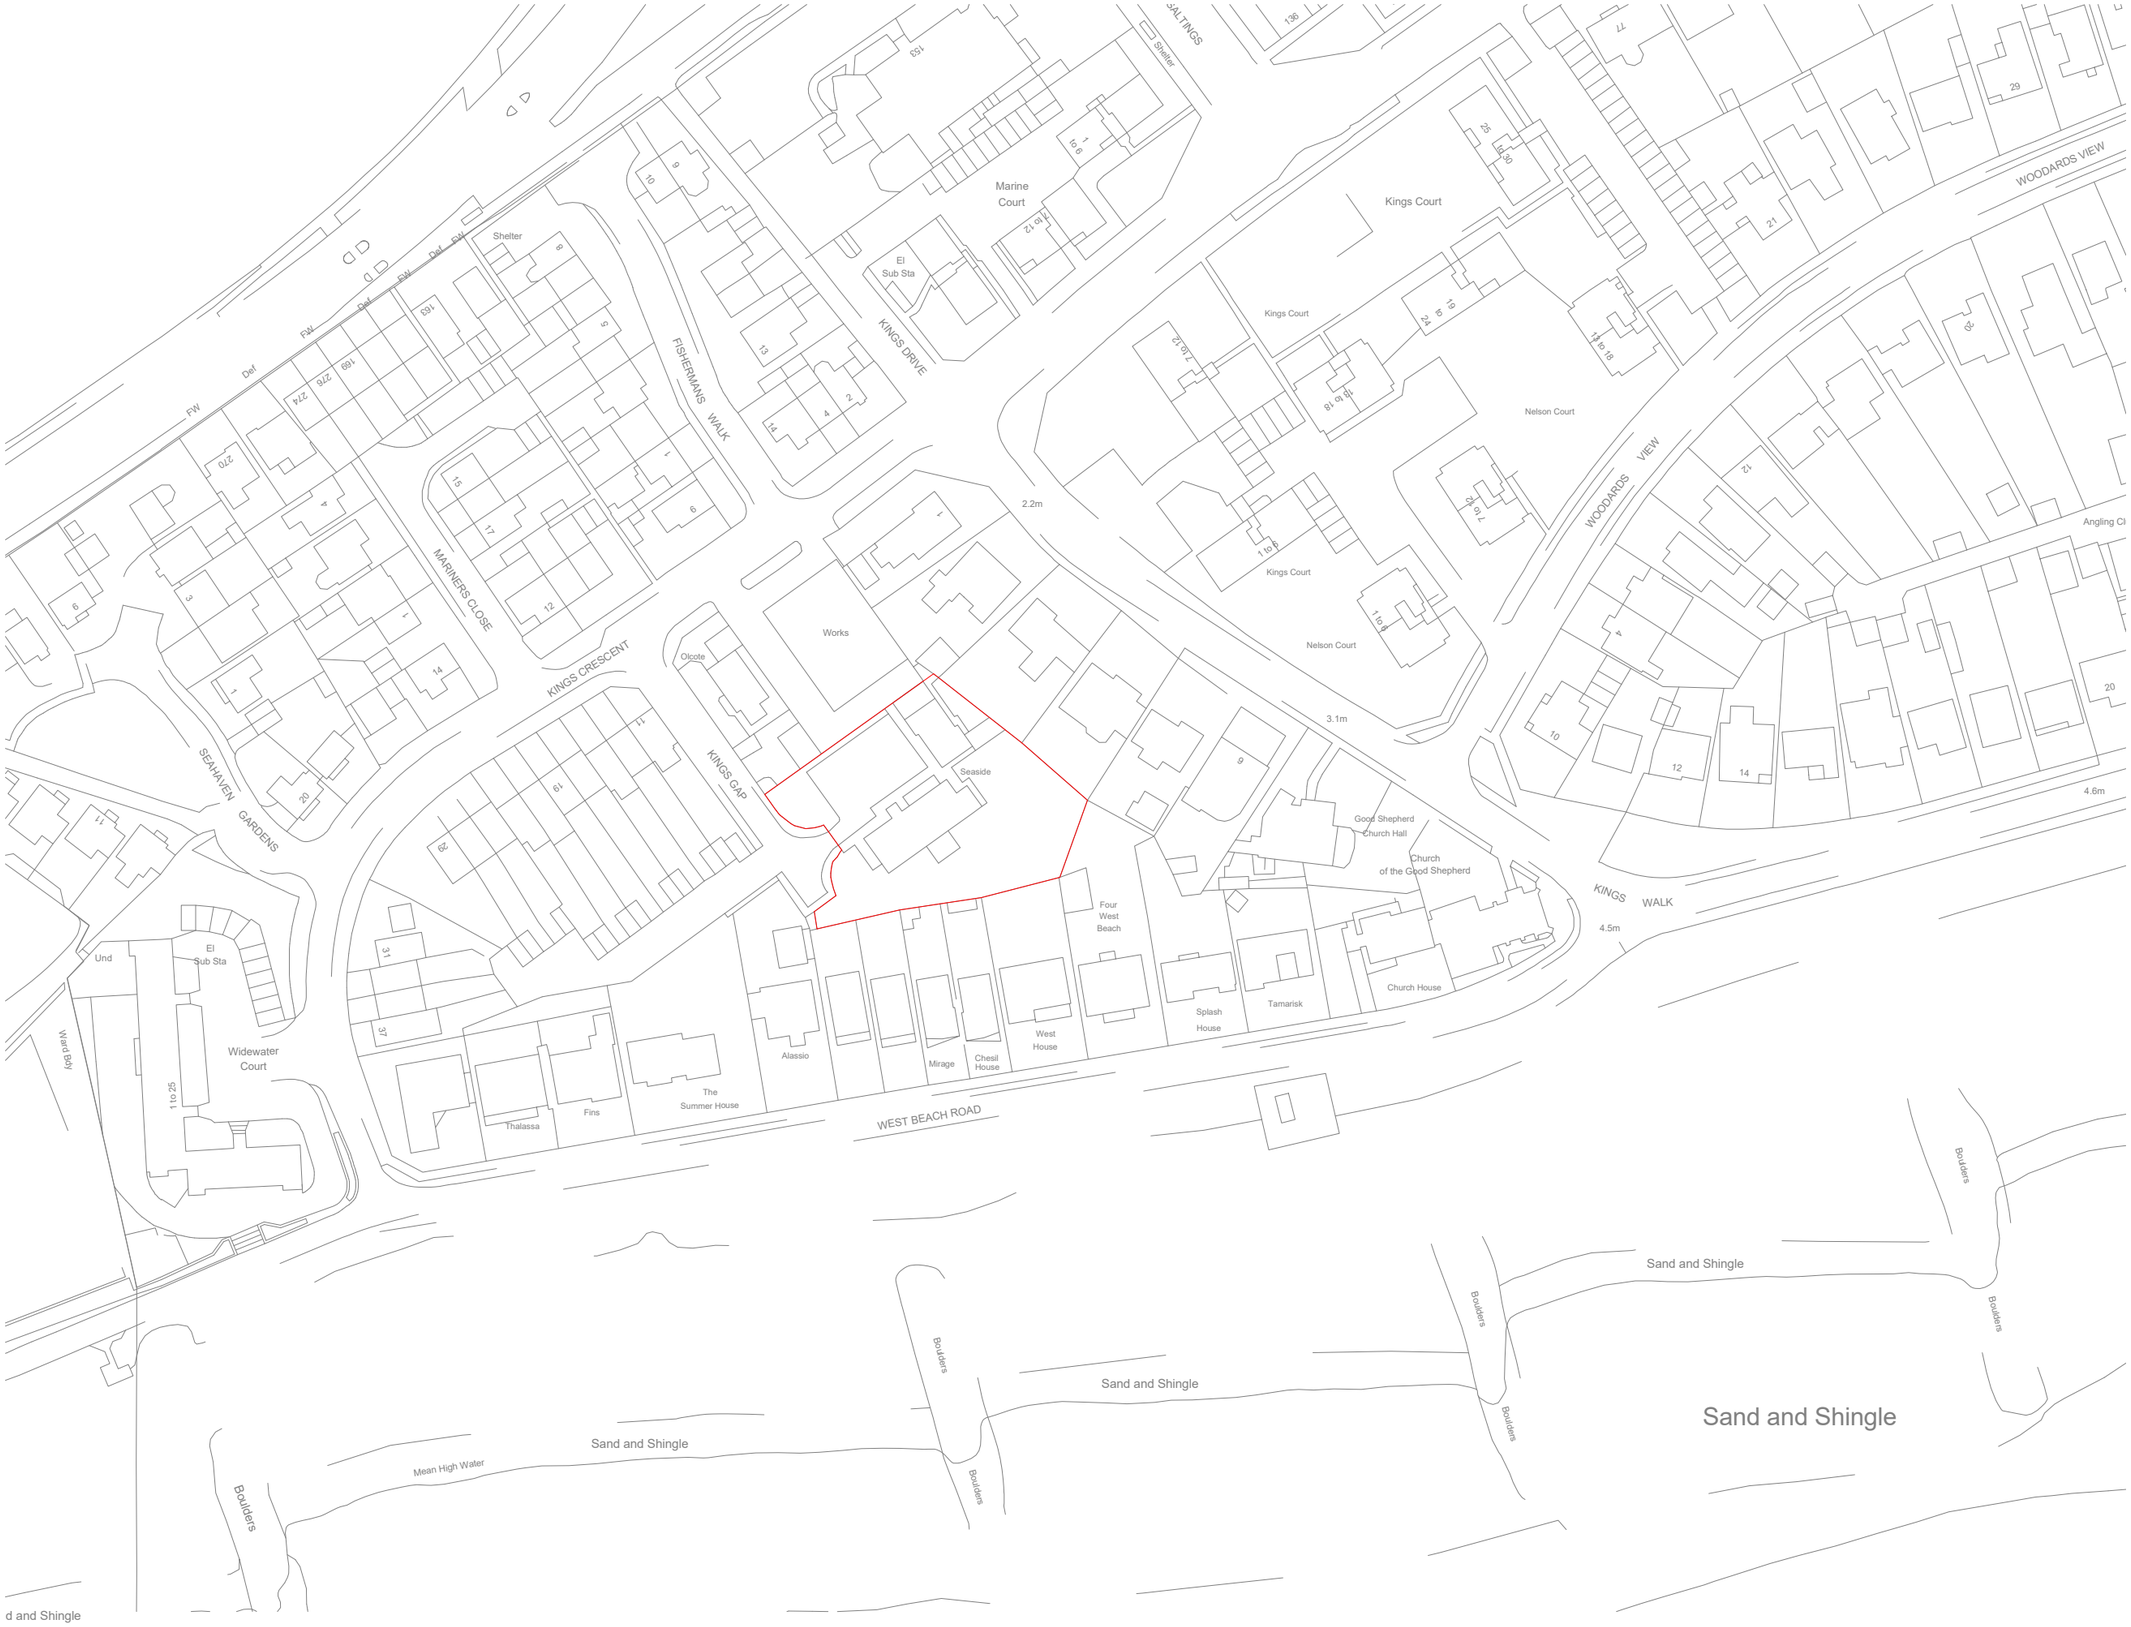


west sussex county council

Revision
Issued for planning

Project No.
200201

Project Title
Seaside
Kings Gap, Shoreham by Sea
BN43 5LE

Drawing Title
Site Location Plan

Drawing No.	Rev
200201-CHK-SS-XX-DR-I-1007	T01

Drawing Date	Scale at A3
March 2020	1 : 1250

Drawn By	Checked By
CD	TB

Status
For Planning

CHALK CREATIVES
T: 01243 956222 E: enquiries@chalkcreatives.co.uk
Chalk Creatives LTD
55 High Street, Emsworth,
Hampshire, PO10 7AN

This drawing is the property of Chalk Creatives LTD and is protected by the Design Copyright Act 1968; this drawing or its design content must not be reproduced without the written from Chalk Creatives Ltd 2019.