


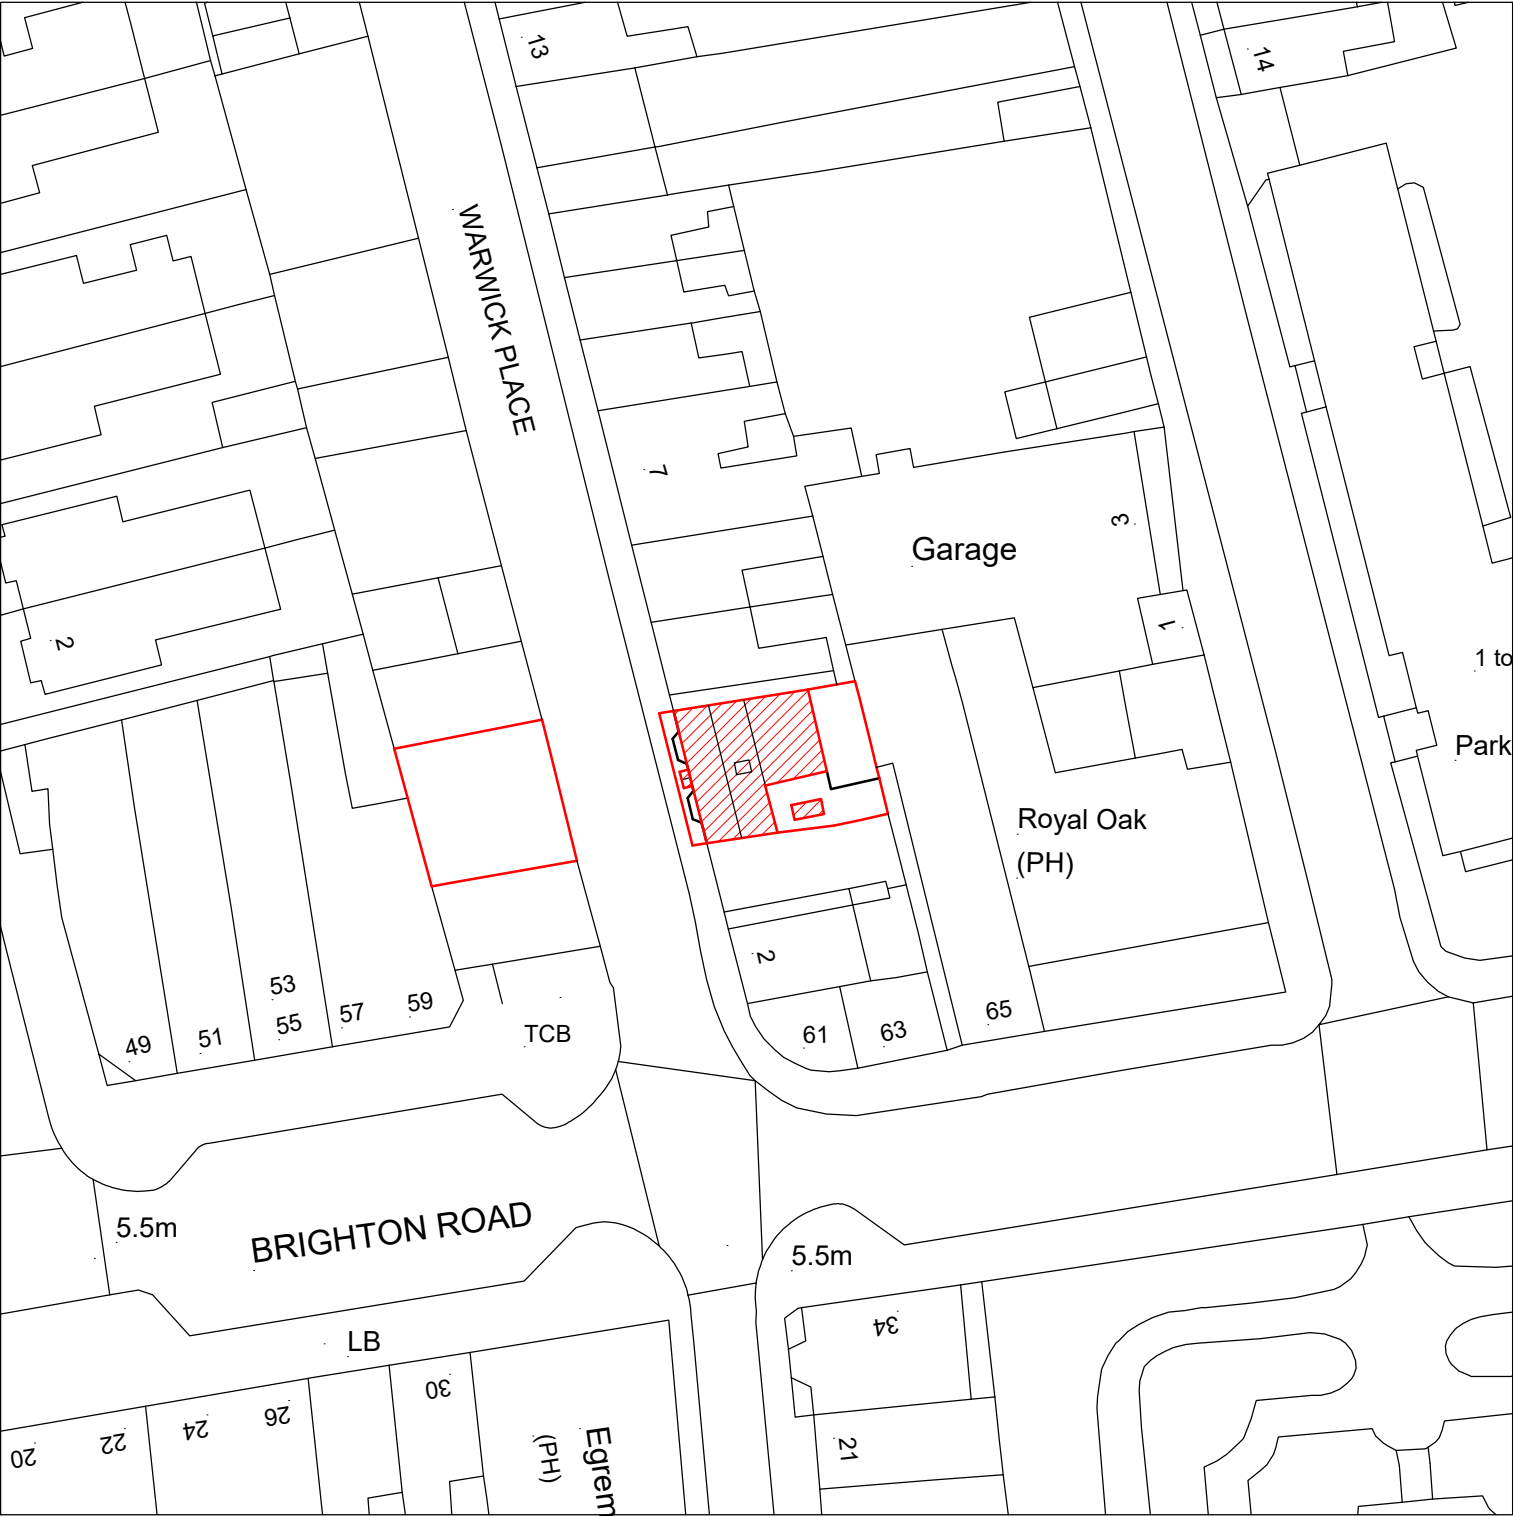


All dimensions must be checked on site and not scaled from this drawing, apart from by Local Authority.

No work is to be commenced until full Planning Permission/ Building Regulations have been approved and any conditions discharged. Any work started prior to approval is entirely at clients/ contractors risk.

The contractor is responsible for taking and checking all levels, dimensions etc, prior to ordering materials and starting work. Any discrepancies are to be reported back to Coastline Architects prior of commencement of works.

Drawings have been produced for Planning Permission/ Building Regulations submissions only and do not constitute full working drawings.

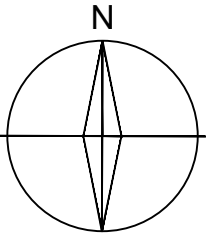

B	16/09/26	Car port removed.
A	14/07/26	Hatch over rear roof terrace added.
Rev.	Date	Description



Contact
01903 357 047
info@coastlinearchitects.com
www.coastlinearchitects.com

client	Mr & Mrs Beaulieu		
site address	4 WARWICK PLACE WORTHING, BN1 1 3EU		
project title	Proposed external alterations to dwelling, and proposed carport.		
drawing title	BLOCK PLAN		
status	PLANNING		
date	16th Sept 2026	drawn by	AP
scale	1:500 @ A3	checked by	EL
drawing no.	A-S-302	Rev B	