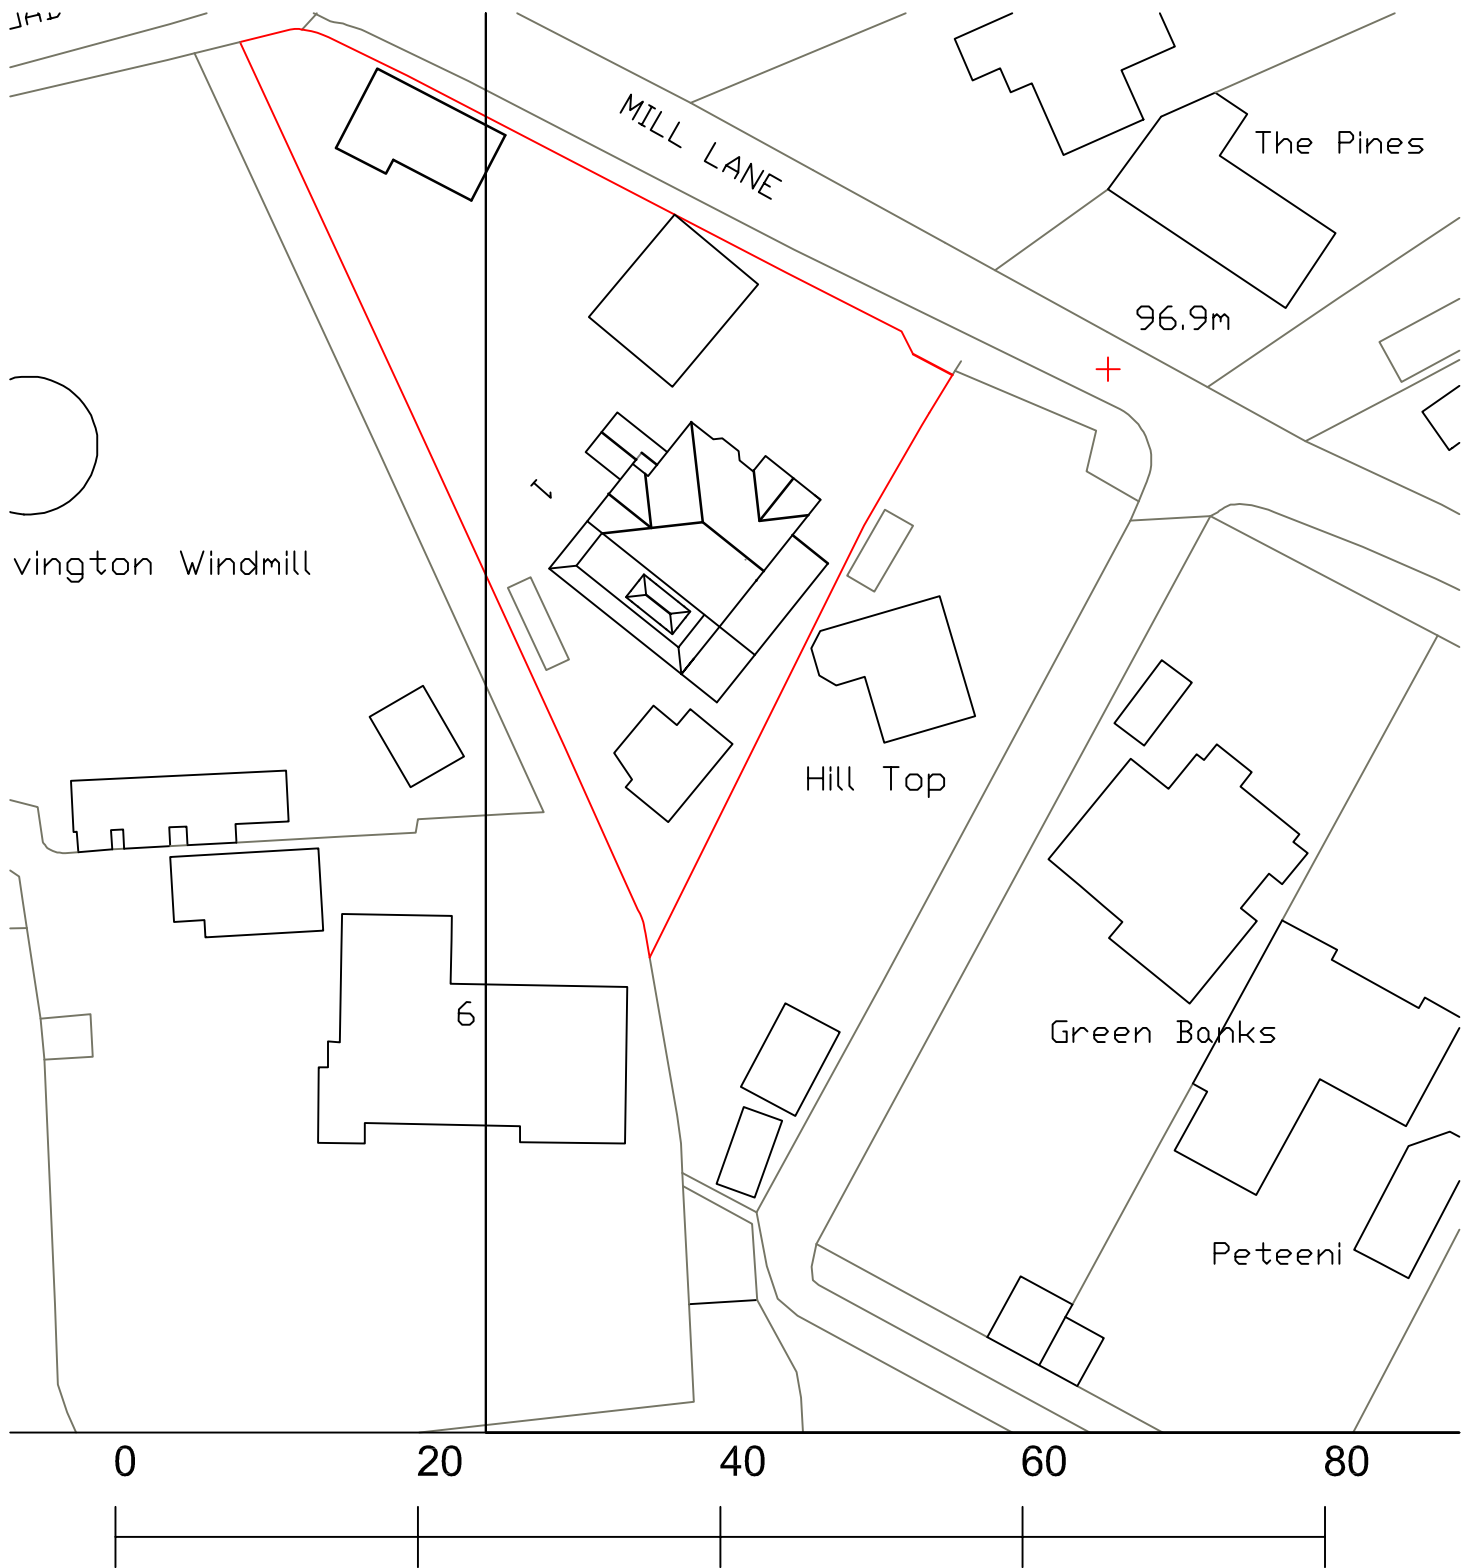


Metres
1 Furze Road
Worthing
Site Plan 1:500
A4 Paper