

3 SOUTH FACING FRONT ELEVATION

1m 2m 3m 4m 5m 6m 7m 8m 9m 10m
1:100 Scale Bar

4 EAST FACING SIDE ELEVATION


1m 2m 3m 4m 5m 6m 7m 8m 9m 10m
1:100 Scale Bar

5 NORTH FACING REAR ELEVATION

1m 2m 3m 4m 5m 6m 7m 8m 9m 10m
1:100 Scale Bar


6 WEST FACING SIDE ELEVATION

1m 2m 3m 4m 5m 6m 7m 8m 9m 10m
1:100 Scale Bar

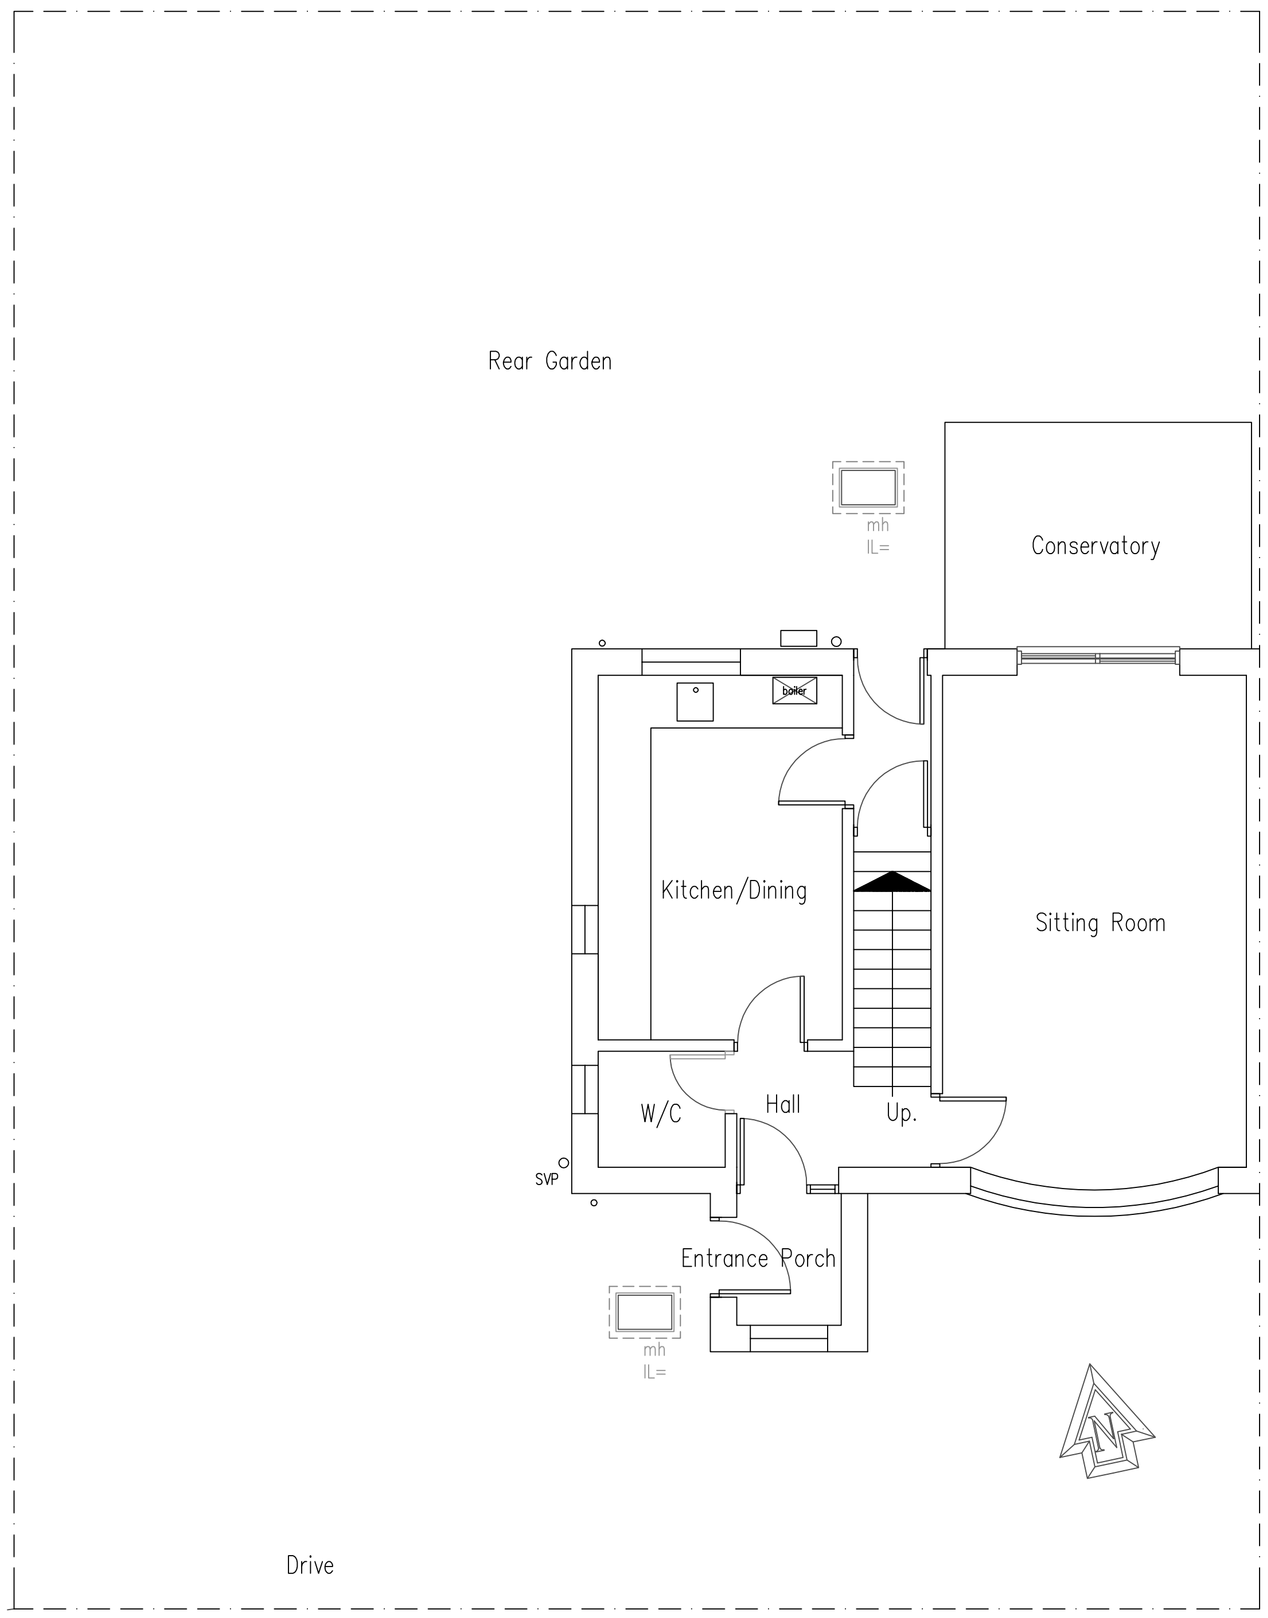

1 Ground Floor Plan

1:50 Scale Bar
1m 2m 3m 4m 5m 6m 7m 8m 9m 10m

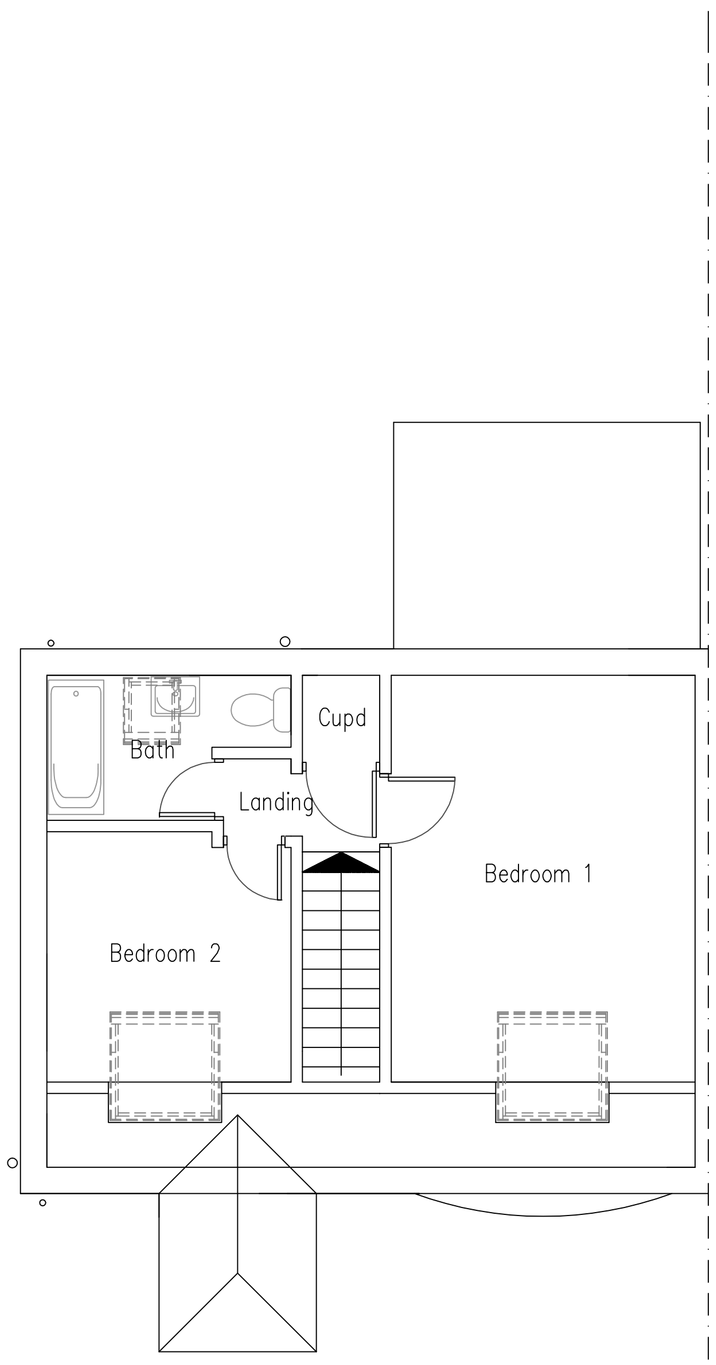

2 First Floor Plan

1:50 Scale Bar
1m 2m 3m 4m 5m 6m 7m 8m 9m 10m

DO NOT SCALE FROM THIS DRAWING EXCEPT FOR PLANNING
AS PHOTOCOPIES WILL BE SUBJECT TO DISTORTION
DRAWINGS TO BE READ IN CONJUCTION WITH ALL OTHER
ARCHITECT'S & STRUCTURAL ENGINEER'S CONTRACT
DRAWINGS & SPECIFICATIONS.
ANY DISCREPANCIES MUST BE BROUGHT TO THE
ATTENTION OF THE ARCHITECT IMMEDIATELY.
THE CONTRACTOR MUST VERIFY ALL DIMENSIONS BY SITE
MEASUREMENT BEFORE ORDERING MATERIALS OR
MANUFACTURING COMPONENTS.
SUBSTITUTE MATERIALS & PRODUCTS TO THOSE
NAMED WILL BE ACCEPTABLE IF PROVEN TO BE OF EQUAL
OR HIGHER PERFORMANCE AND NOT IN CONFLICT
WITH OTHER ELEMENTS.
FOUNDATIONS/FLOOR CONSTRUCTION DESIGNED BY
STRUCTURAL ENGINEER TO SUIT LOCAL
SOIL CONDITIONS PROXIMITY TO TREES ETC
ALL TO BE APPROVED BY BUILDING CONTROL.

Project:

Proposed
Side Extension
and Internal Alterations At:
2 Curvins Way
Lancing
West Sussex

Drawing title:

Plans & Elevations As Existing

Client:
Luke Ryall

© Copyright of:
Architectural & Planning Services
7 Erringham Rd
Shoreham By Sea
West Sussex
BN43 5NQ
BJW
01273 441009
07856899101
e-mail: benw@bjwarchitectural.co.uk
website: bjwarchitectural.co.uk

Scale:	Paper size
1:50 1:100	A1

Date:	Drawn:
5.10.2026	BJW

Drg. No.	Rev'n
01	

Note: All dimensions to be checked on site.