

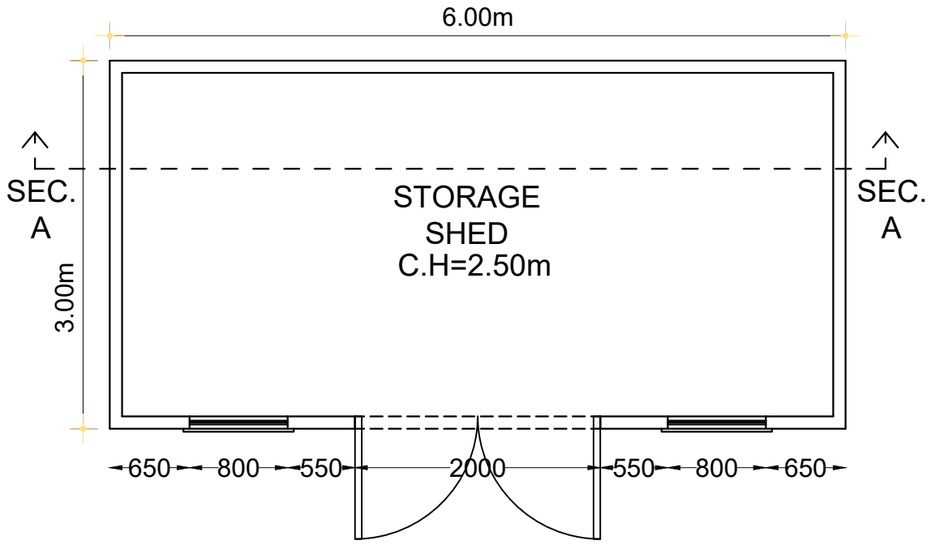


01 - PROPOSED SHED FLOOR PLAN
1 : 50 @ A3

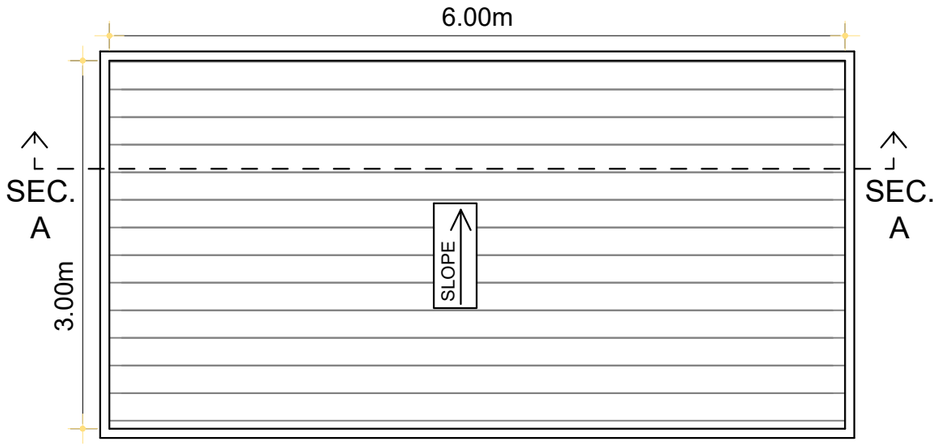


02 - PROPOSED SHED ROOF PLAN
1 : 50 @ A3

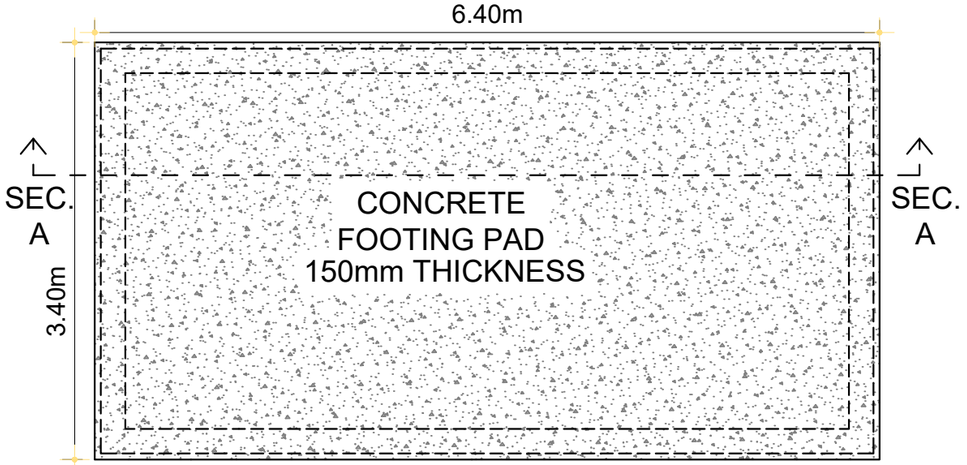

02 - CONCRETE FOOTING PAD
1 : 50 @ A3

SPECIFICATIONS:

1. External Size: 6.000m x 3.000m
2. Overall Height: 2.50m
3. Roof Type: Mono-pitch
4. Wall Finish: Timber Cladding
5. Roof Covering: EPDM Rubber
6. Windows: Double Glazed
7. Doors: Double Glazed French Doors

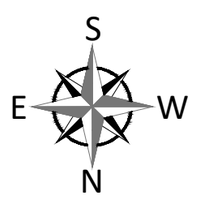



SCALE 1:50 @ A3

DESIGN BY:
THE ARCHETIVESS
ARCHITECTURAL & ENGINEERING SERVICES

CLIENT:
83 POULTERS LANE WORTHING WEST
SUSSEX UK BN14 7SX

TITLE:
PROPOSED GARDEN SHED PLANS

No.	Revision	Drawing No.	
1. 2. 3.	Rev 01	025-03-19-PP-172	
		Scale:	Date:
		1:50@A3	JULY 18, 2026.
		Checked By	Approved By