

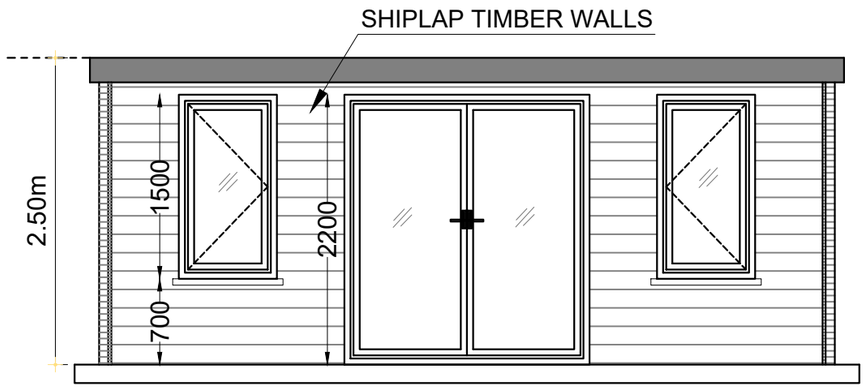



03 - PROPOSED SHED NORTH ELEVATION
1 : 50 @ A3

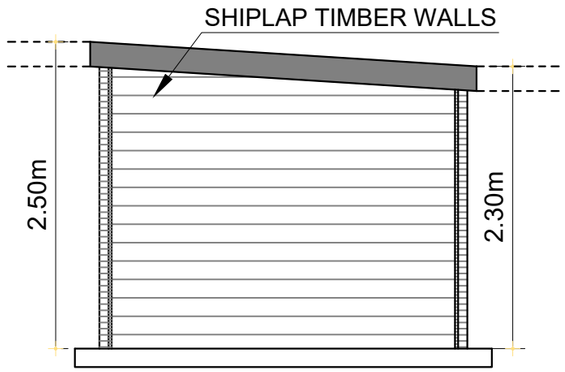


04 - PROPOSED SHED WEST ELEVATION
1 : 50 @ A3

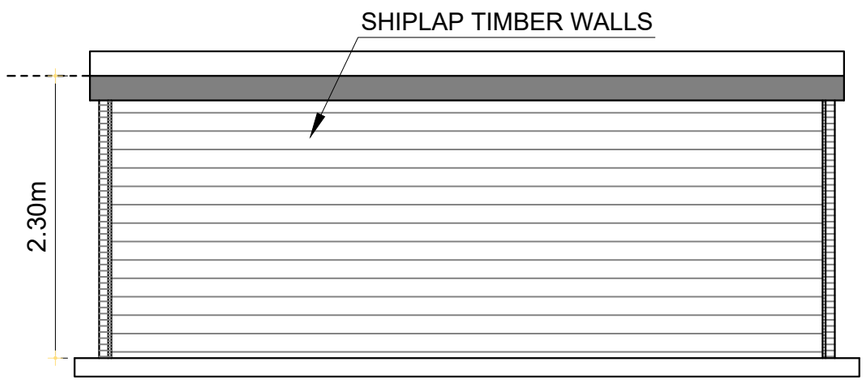

05 - PROPOSED SHED SOUTH ELEVATION
1 : 50 @ A3

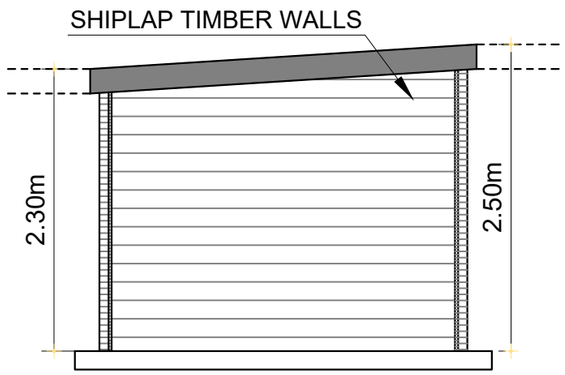

06 - PROPOSED SHED EAST ELEVATION
1 : 50 @ A3

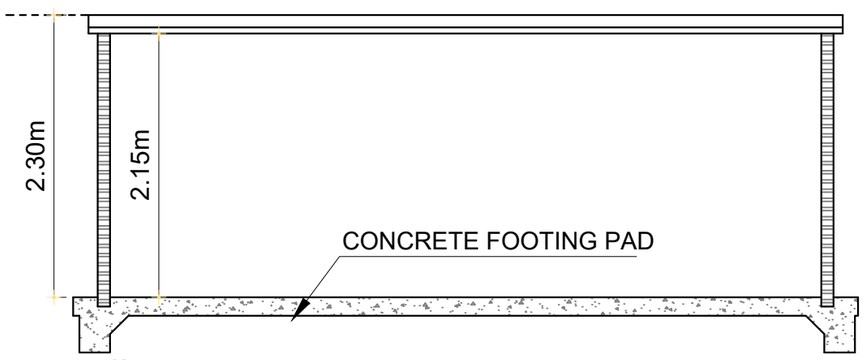

05 - PROPOSED SHED SEC. AA
1 : 50 @ A3

SPECIFICATIONS:

1. External Size: 6.000m x 3.000m
2. Overall Height: 2.50m
3. Roof Type: Mono-pitch
4. Wall Finish: Timber Cladding
5. Roof Covering: EPDM Rubber
6. Windows: Double Glazed
7. Doors: Double Glazed French Doors



0m 1m 2m 3m 4m 5m

SCALE 1:50 @ A3

DESIGN BY:

THE ARCHETIVESS
ARCHITECTURAL & ENGINEERING SERVICES

CLIENT:
83 POULTERS LANE WORTHING WEST
SUSSEX UK BN14 7SX

TITLE:
PROPOSED GARDEN SHED ELEVATIONS

No.	Revision	Drawing No.	
1.	Rev 01	025-03-19-PP-173	
2.		Scale:	Date:
3.		1:50@A3	JULY 18, 2026.
		Checked By	Approved By