
Location Plan for 6 daisy road, BN13 3FS

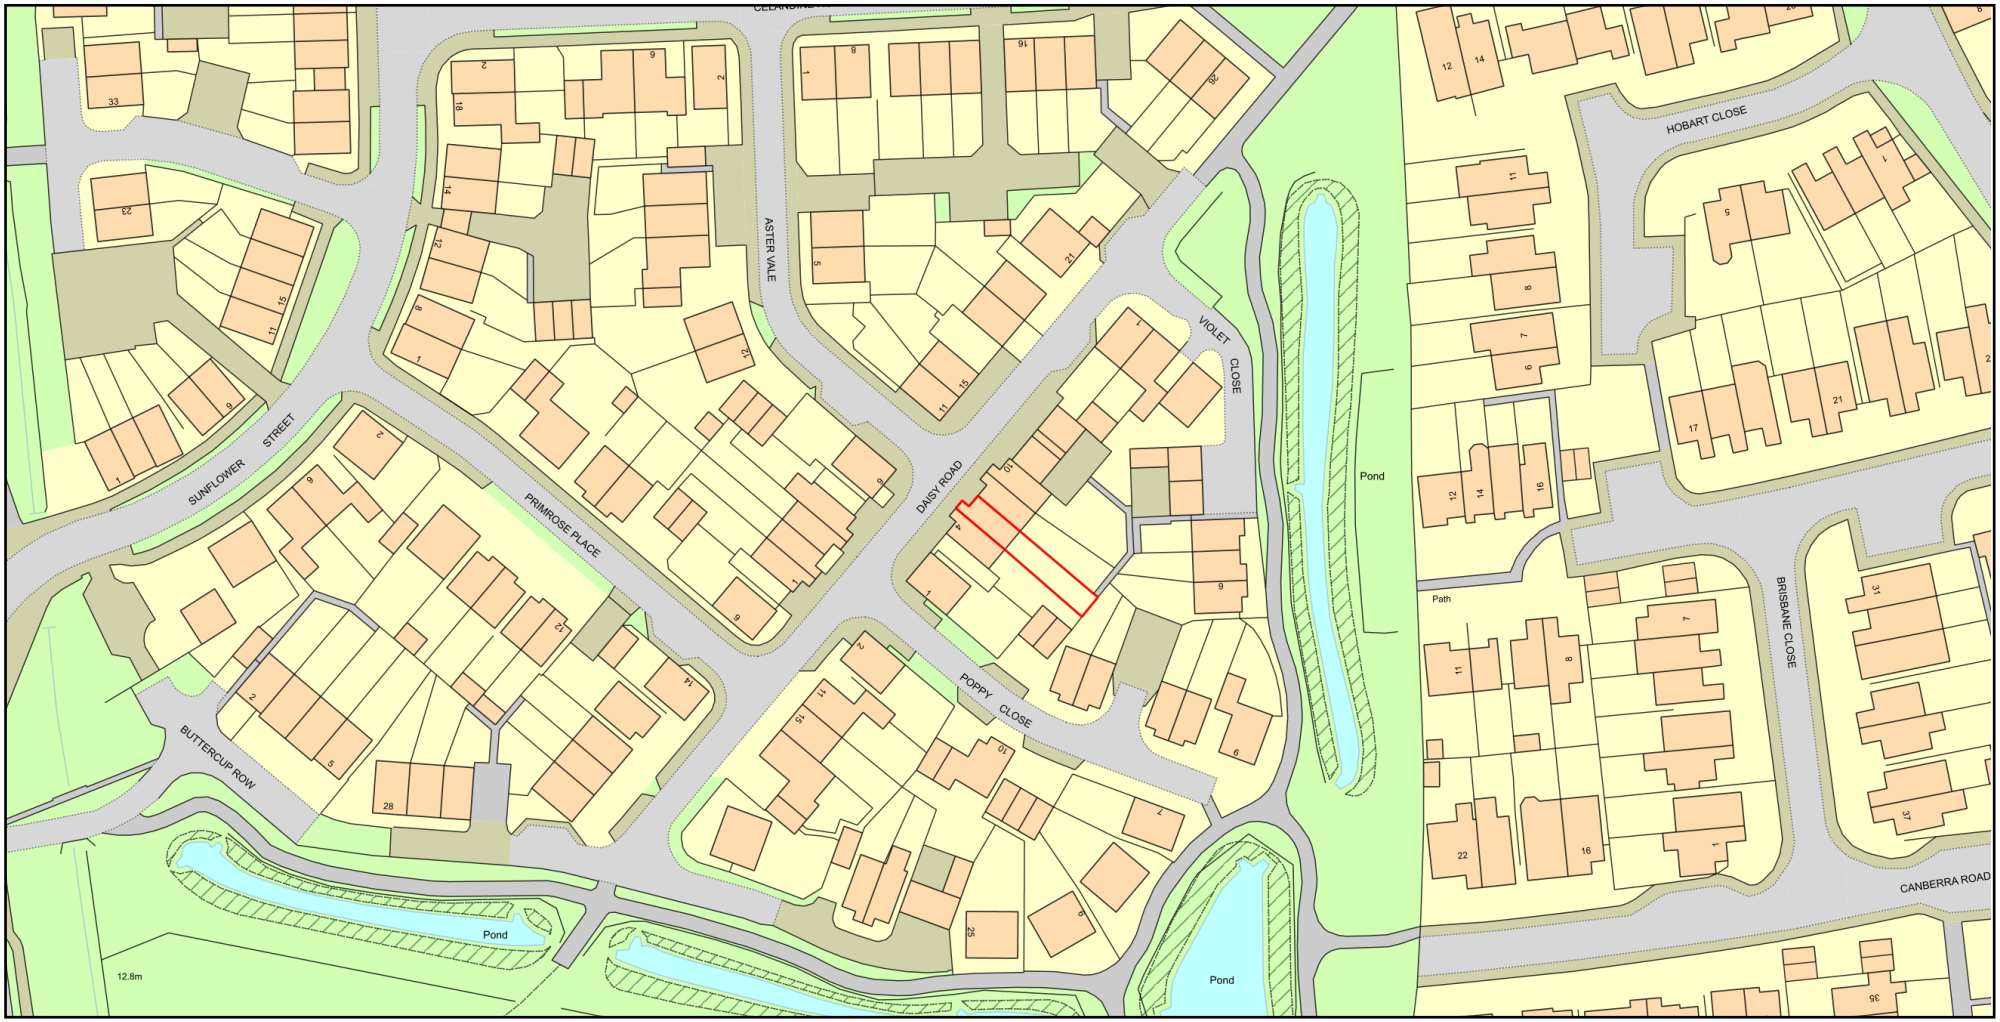

0 50

Metres

N

ReQuestaPlan

Plan Produced for: Mark Huele

Date Produced: 08 Oct 2026

Plan Reference Number: TQRQM26281092838394

Scale: 1:1250 @ A4

© Crown copyright and database rights 2025 OS 100042766