PROPOSED FLOOR PLAN – GROUND FLOOR - SCALE 1:50

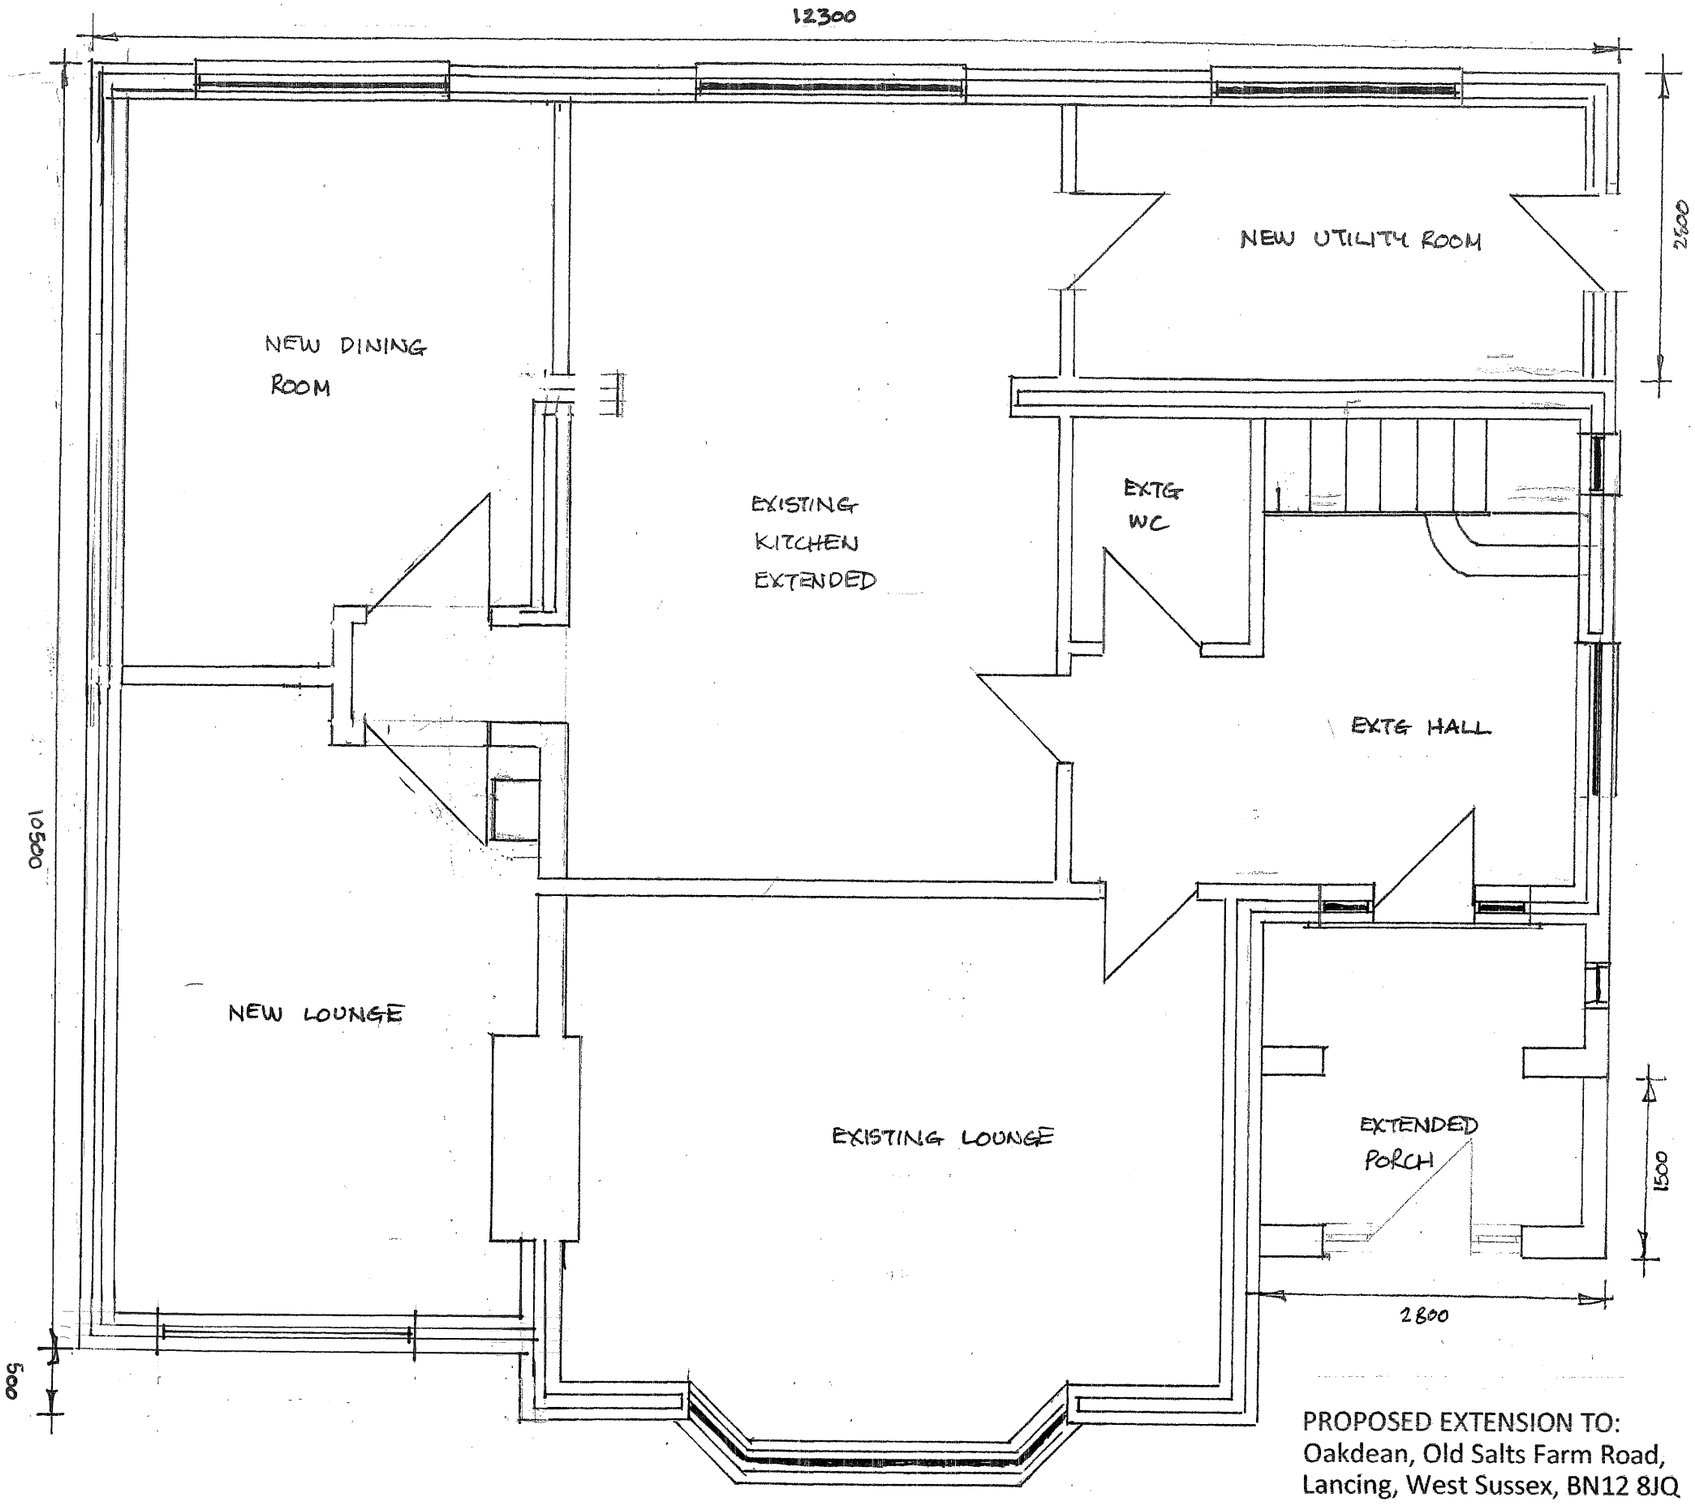

PROPOSED EXTENSION TO:
Oakdean, Old Salts Farm Road,
Lancing, West Sussex, BN12 8JQ

Drawing No.05 Rev.A
Date: 29.07.22

Scale 1:50 0 0.5 1.5 3 5m