


Plan View - Existing

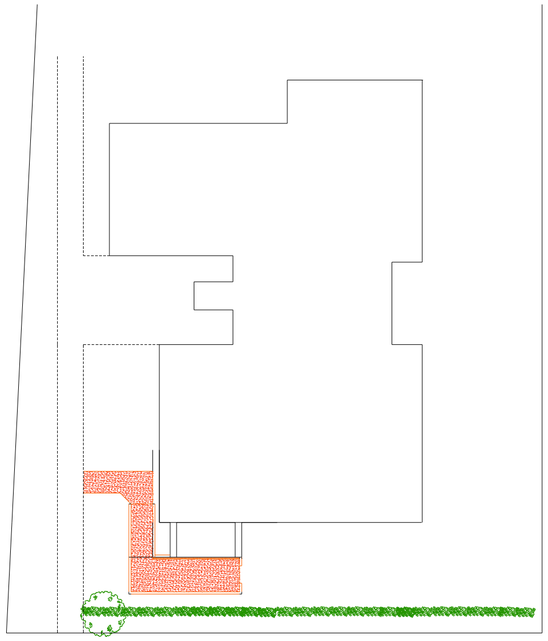

Plan View - Proposed

Scale 1:200

Scale in Metres

0 1 2 3 4 5 10 20

© Crown Copyright and database right (2022). Ordnance Survey 1000024321 & 100018824

Notes:

1. Do not scale from this drawing, except for Planning.
2. All dimensions are in millimetres / metres unless stated otherwise.

Rev	Description	By	Date
.	.	.	.

AMENDMENTS

Drawing Status:

FOR INFORMATION

ADUR & WORTHING
COUNCILS

Adur & Worthing HIA
Portland House, Richmond Rd.
WORTHING BN11 1HS
www.adur-worthing.gov.uk
home.improvement@adur-worthing.gov.uk

Property Title:

2 Caxton Crt. Broadwater Rd. Worthing BN14 8AA

Drawing Title:

Plan View

Scale @ A2:	Date:	
1:200	**12-07-2023**	
UPRN:	Drawn By:	Checked By:
N/A	**MSP**	**N/A**
Drawing No:		Rev:
002/CAX/002		**-**