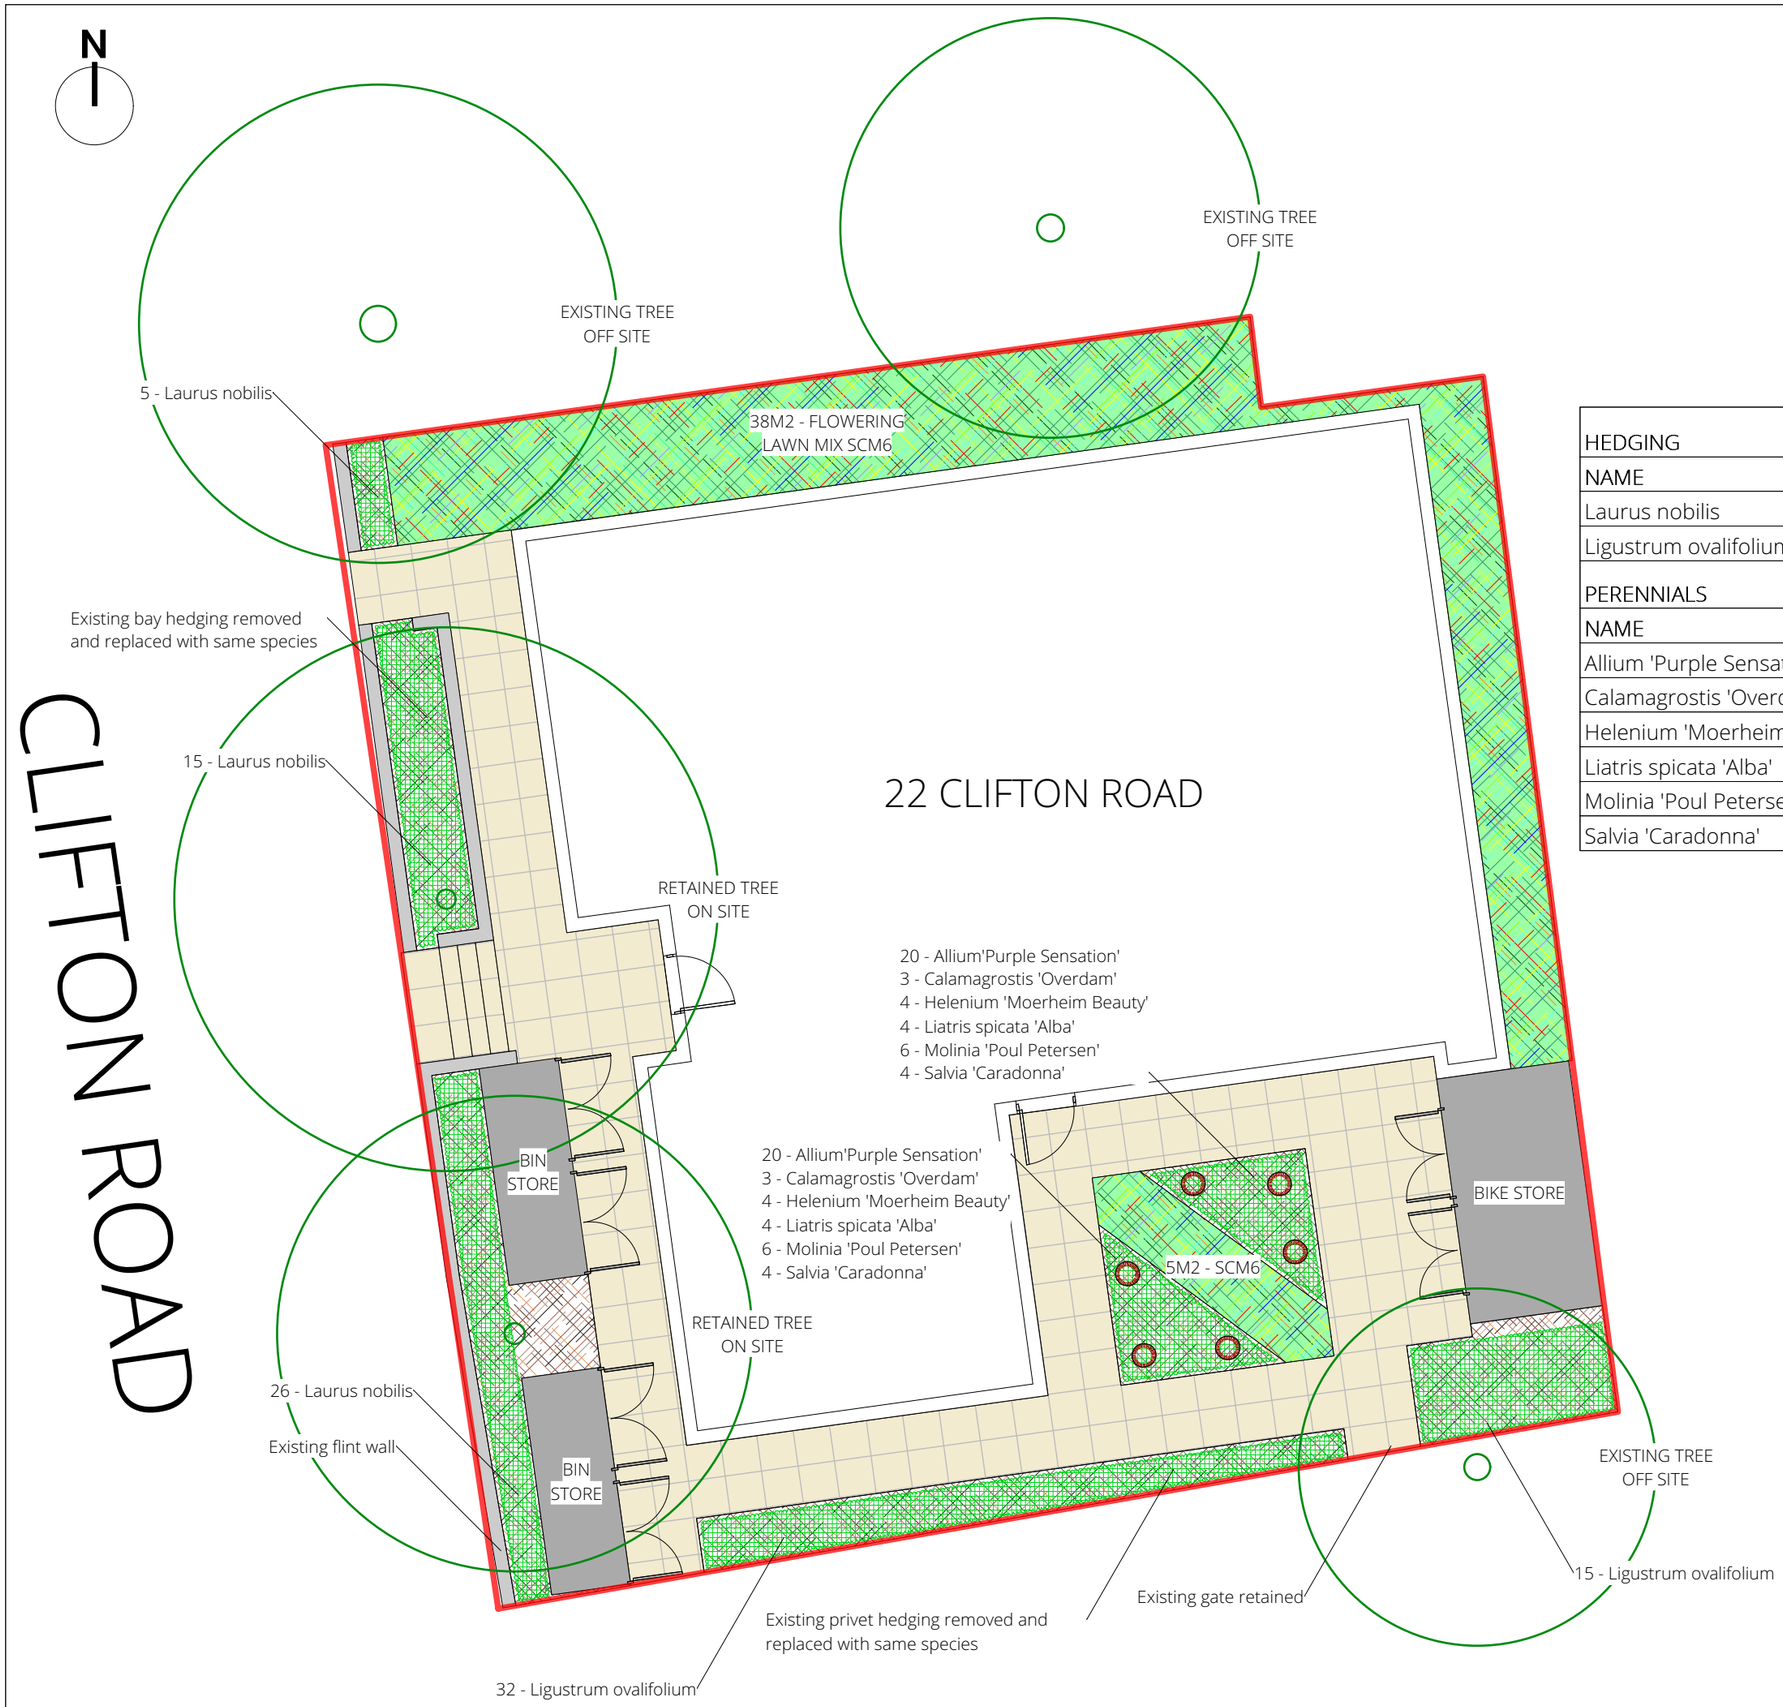

- Flowering lawn SCM6
- Planting
- Mulch
- Flag paving
- Site boundary
- Existing flint wall

HEDGING				
NAME	QTY	HEIGHT	POT SIZE	DENSITY
Laurus nobilis	46	90-120cm	5L	3/lm
Ligustrum ovalifolium	47	90-120cm	10L	3/lm

PERENNIALS				
NAME	QTY	HEIGHT	POT SIZE	DENSITY
Allium 'Purple Sensation'	40		bulb	20/m2
Calamagrostis 'Overdam'	6	full pot	2L	6/m2
Helenium 'Moerheim Beauty'	8	full pot	2L	6/m2
Liatris spicata 'Alba'	8	full pot	2L	6/m2
Molinia 'Poul Petersen'	12	full pot	2L	6/m2
Salvia 'Caradonna'	8	full pot	2L	6/m2

Revision notes:
B - 29/10/24 - bin store additions
A - 31/07/23 - layout change, added planting area

Project:
22 Clifton Road, Worthing
Hampshire Homes

Drawing:
Soft Landscaping Layout

Date:
Oct 2024

Drawn by:
JA

Scale:
1:100 @ A3

Revision:
B

JON . ASH LANDSCAPE DESIGN & CONSULTANCY
jon@jonashgardendesign.co.uk | www.jonashgardendesign.co.uk

Do not scale from this drawing. Measurements should be checked on site. Copyright 2023 by Jon Ash Garden Design Ltd. All rights reserved. Do not reprint without permission.