A3 PAPER SIZE

A3

0 1 2 3 4 5 6 7 8 9 10

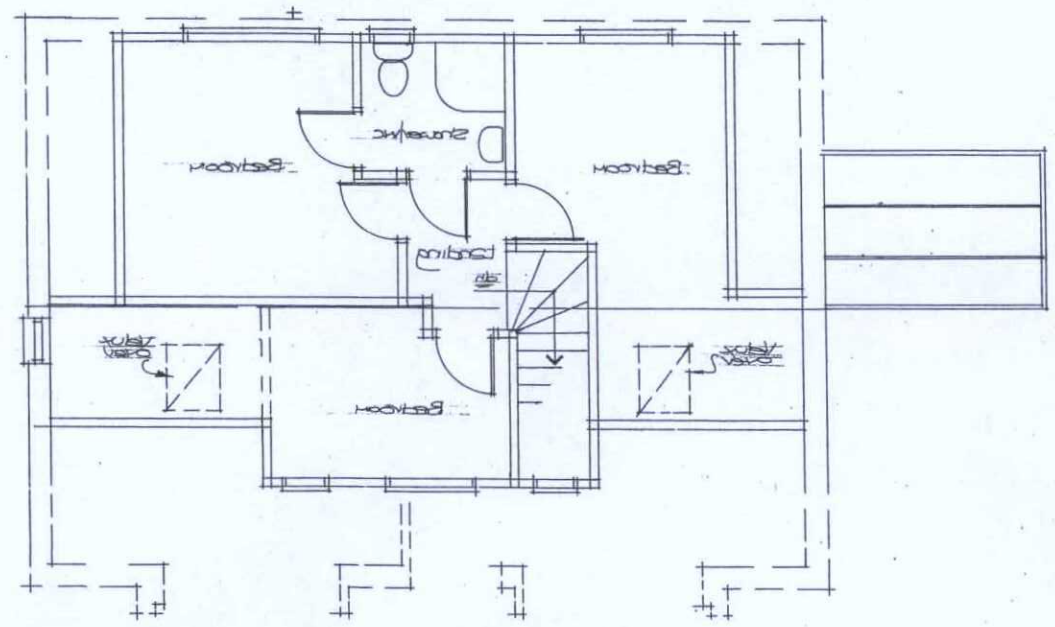

Proposed First Floor Plan scale: 1:100

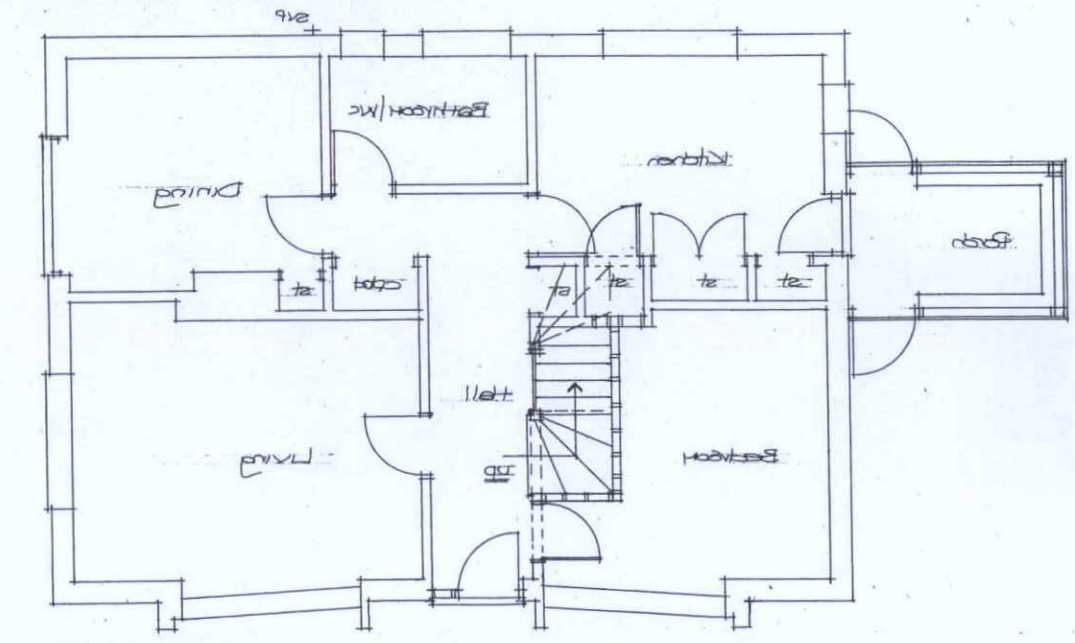

Proposed Ground Floor Plan scale: 1:100

ADUR & WORTHING
PLANNING SERVICES

PLAN	AWDM/ 0085/18
DATE VALID	17 JAN 2018

Paul Trussler
44 Firle Road
Lancing
West Sussex
BN15 0NZ

Roof alterations:
3 DOWNS MEAD SOMPTING
WEST SUSSEX BN15 0NA

Drawing No. 218/544/3