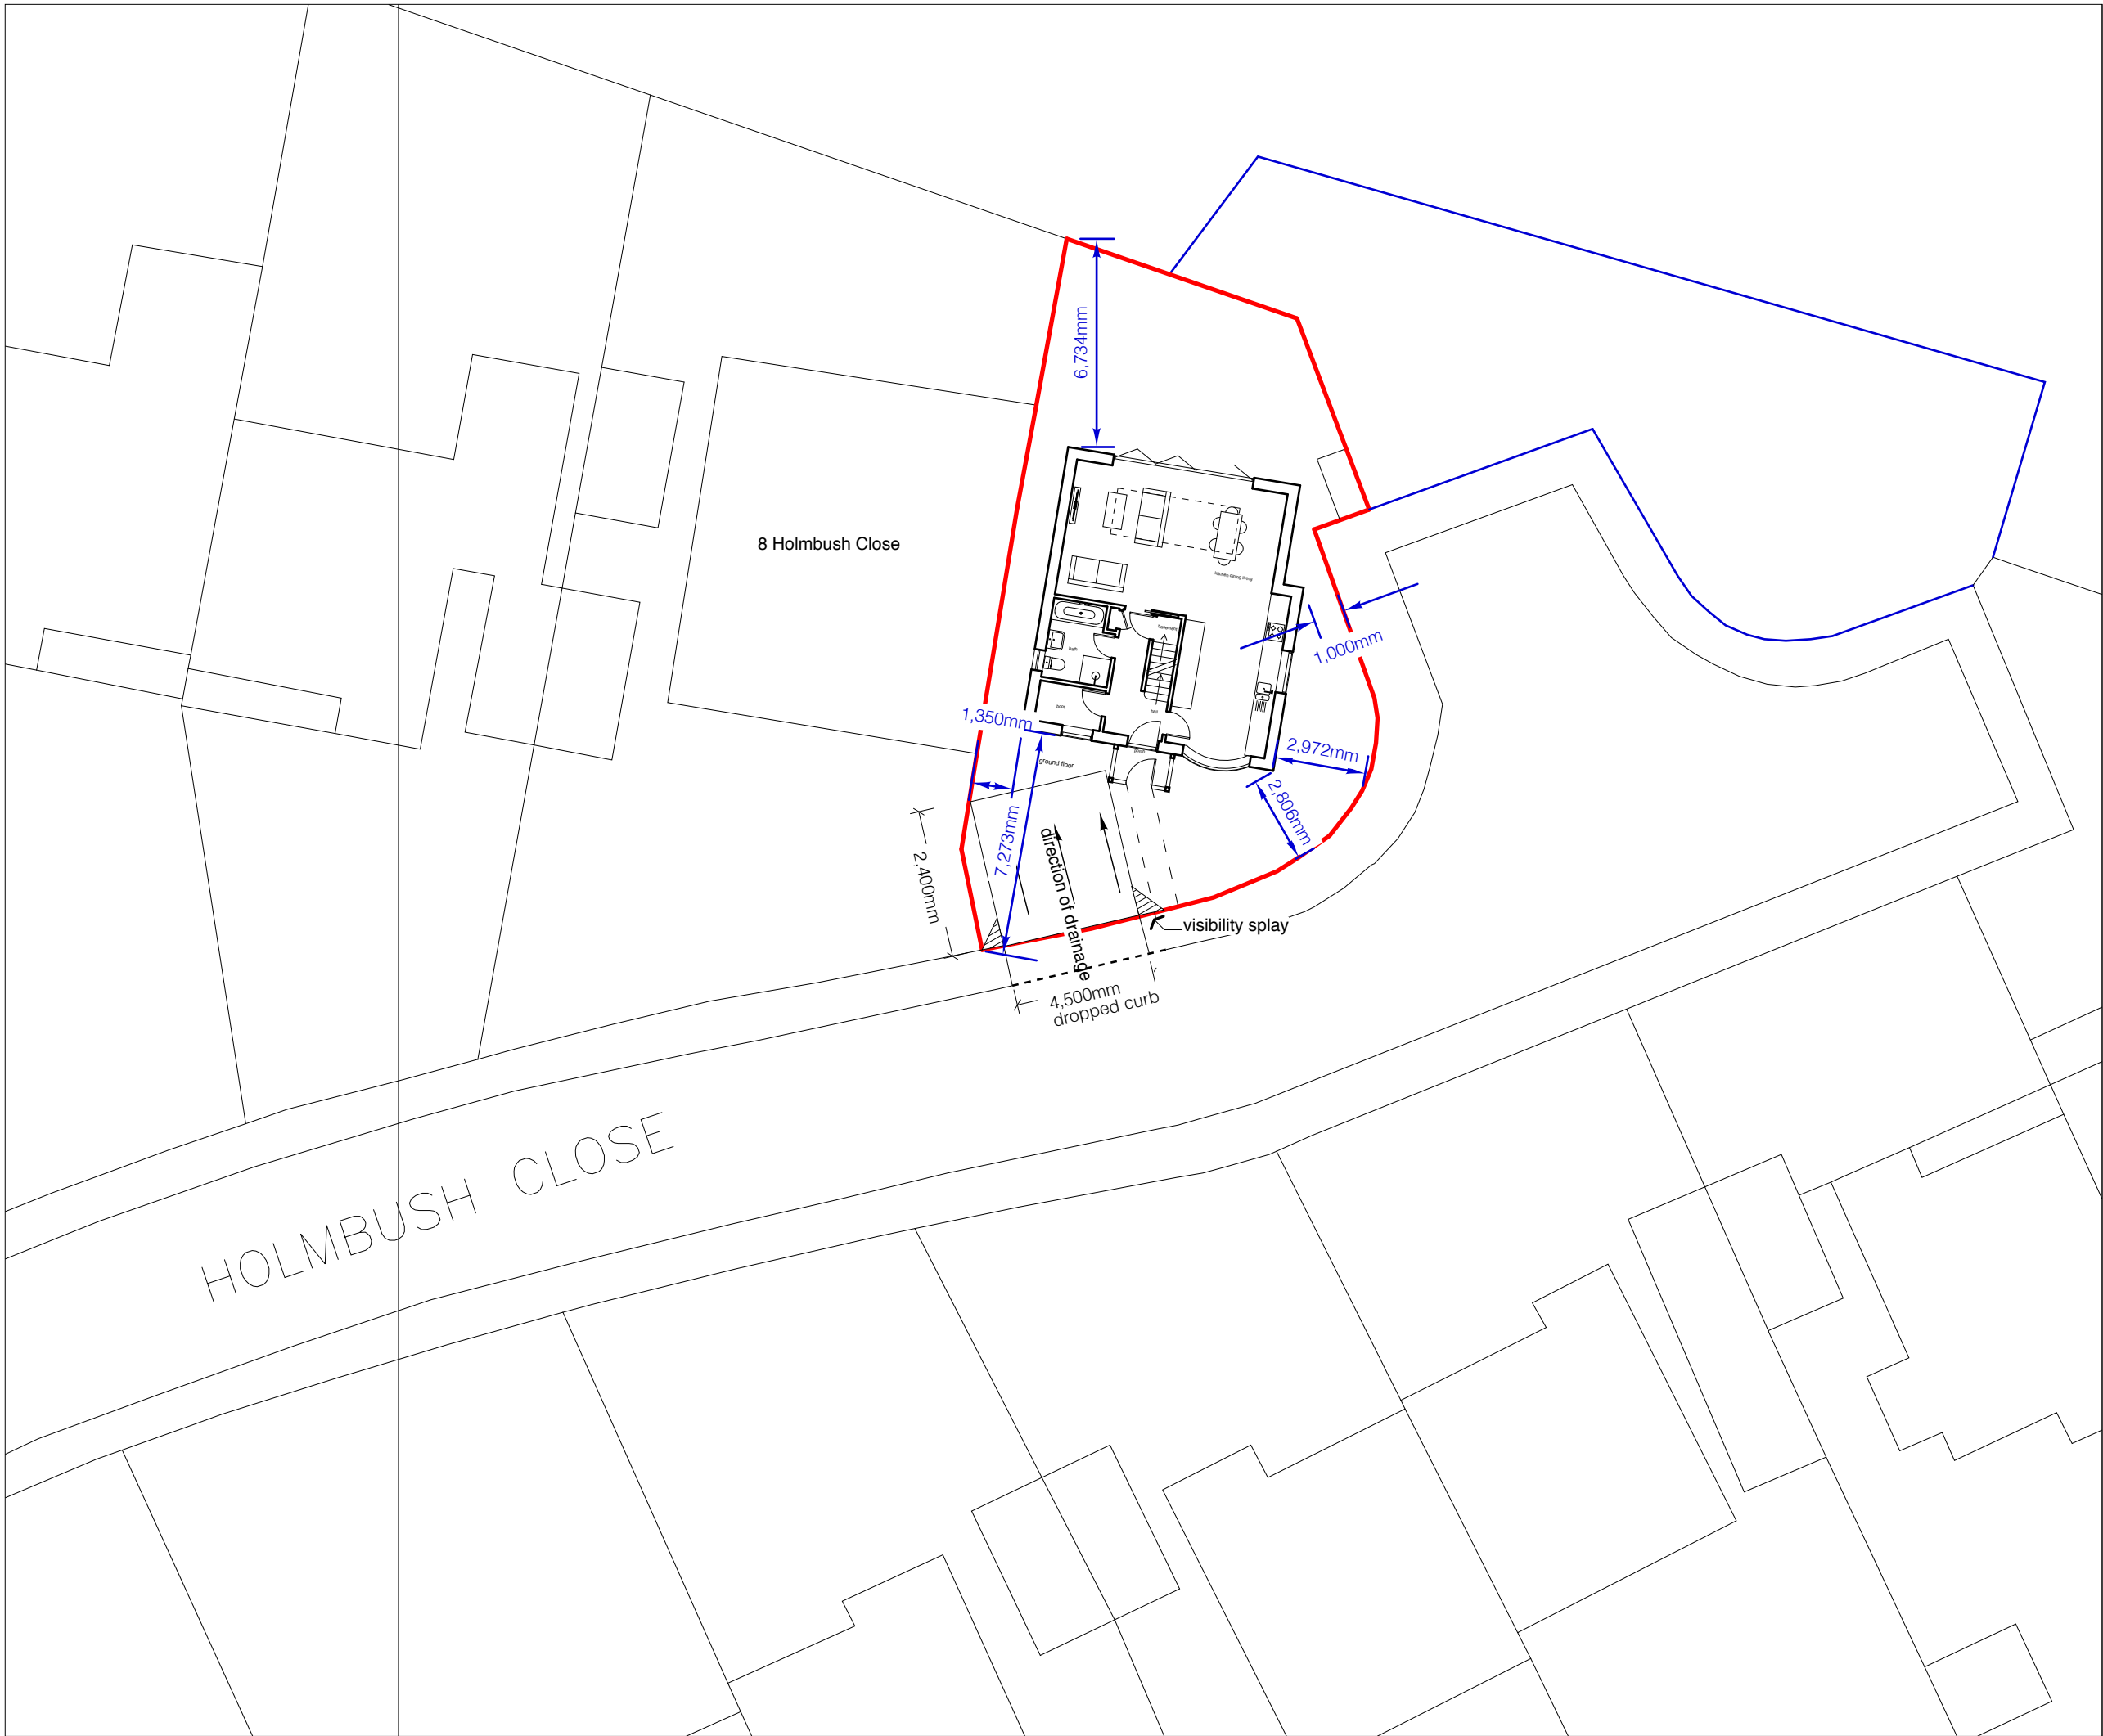


Land between 8 & 9,
Holmbush Close,
Shoreham by Sea

BLOCK PLAN A revision B

JAN '26 - Scale 1:200 @ A4
DRAWING NO. CROSSOVER

WHARMBY KOZDON ARCHITECTS
07768 948951 - TOM@WKA.ORG.UK