


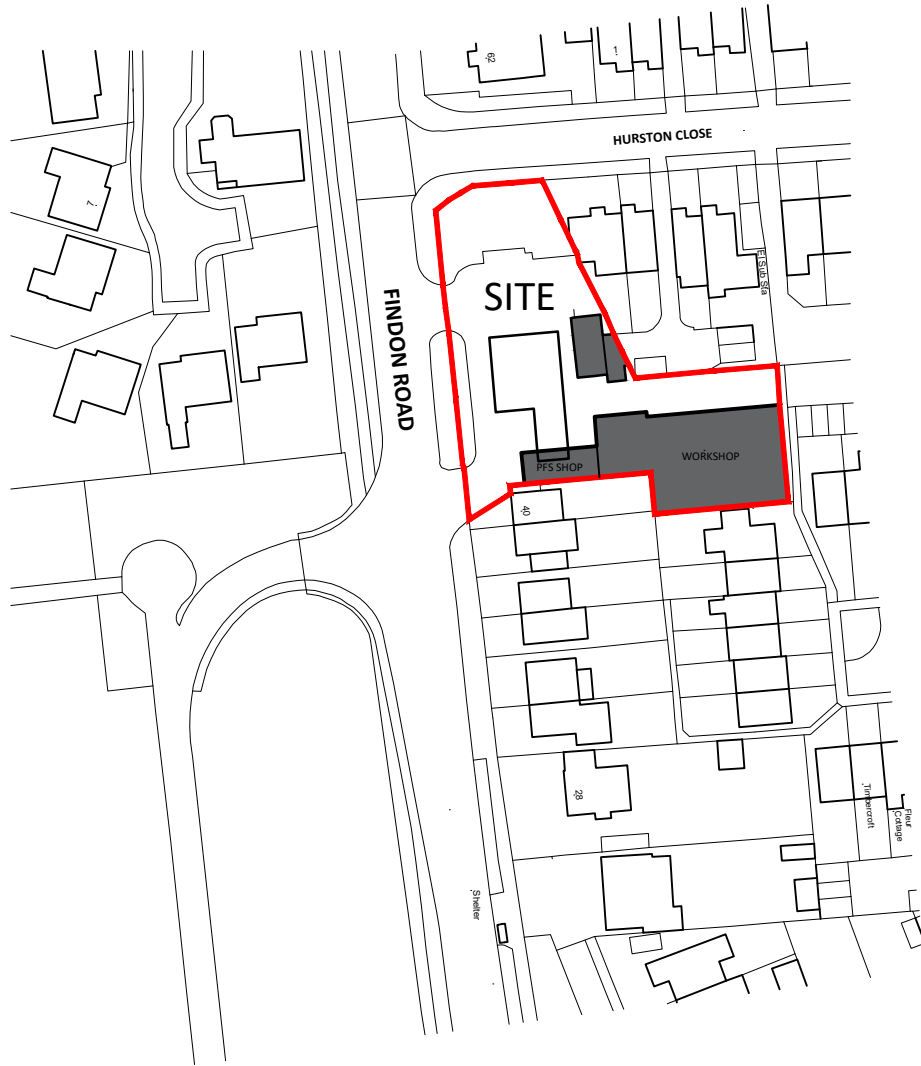

EV PLANNING

PROJECT
FINDON SERVICE STATION
FINDON ROAD, WORTHING
BN14 0AB

TITLE
LOCATION PLAN

CLIENT
JET RETAIL UK LTD



8 Feast Field, Horsforth, Leeds, West Yorkshire, LS18 4TJ
www.jennings-design.com 01274 395422 office@jennings-design.com

Drawn: CW Check: WW Scale: 1:1250 @ A4 Date: Nov 2025

Plan Number:
240642 - EVC - 100

