

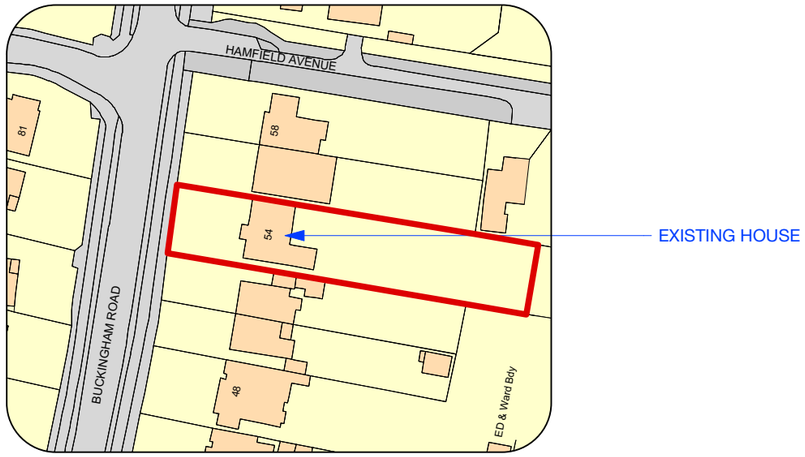


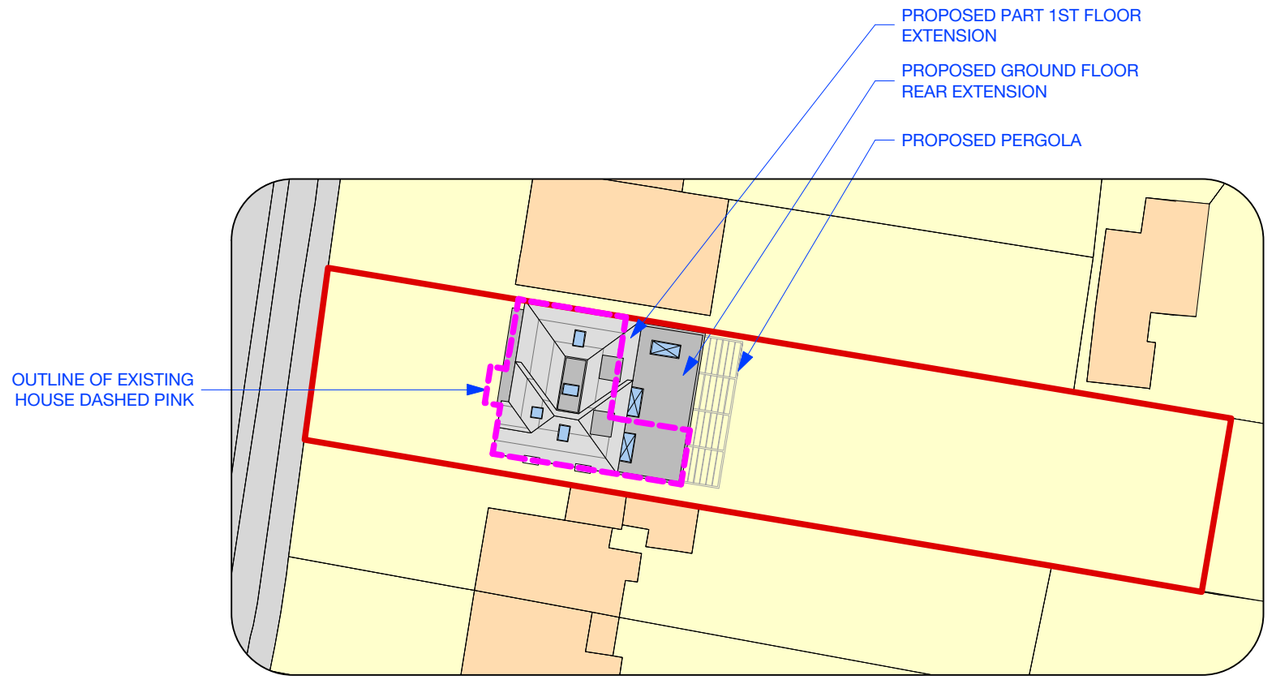


01 Site Location Plan
Scale 1:1250

Scale Bar @ 1:1250

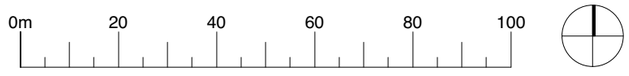

02 Block Plan
Scale 1:500

Scale Bar @ 1:500

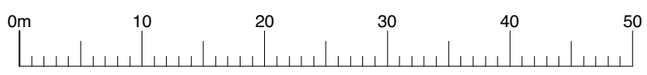

REVISION	DATE	COMMENT	BY
A	20.12.22	PERGOLA SHOWN THROUGHOUT	AW
B	13.02.23	REDUCE PERGOLA	DH

HAPA ARCHITECTS

Job Name
54 BUCKINGHAM ROAD, SHOREHAM-BY-SEA, BN43 5UD

Status
PLANNING

Drawing Title
SITE LOCATION & BLOCK PLAN

Date
DEC '22

Scale
1:1250 & 1:500 @ A3

Job Ref
0284

© All rights reserved • Do not scale off drawing
All dimensions to be checked on site
Drawings prepared by HAPA ARCHITECTS LTD
www.hapa-architects.co.uk

Drawing Number
AL-001 B