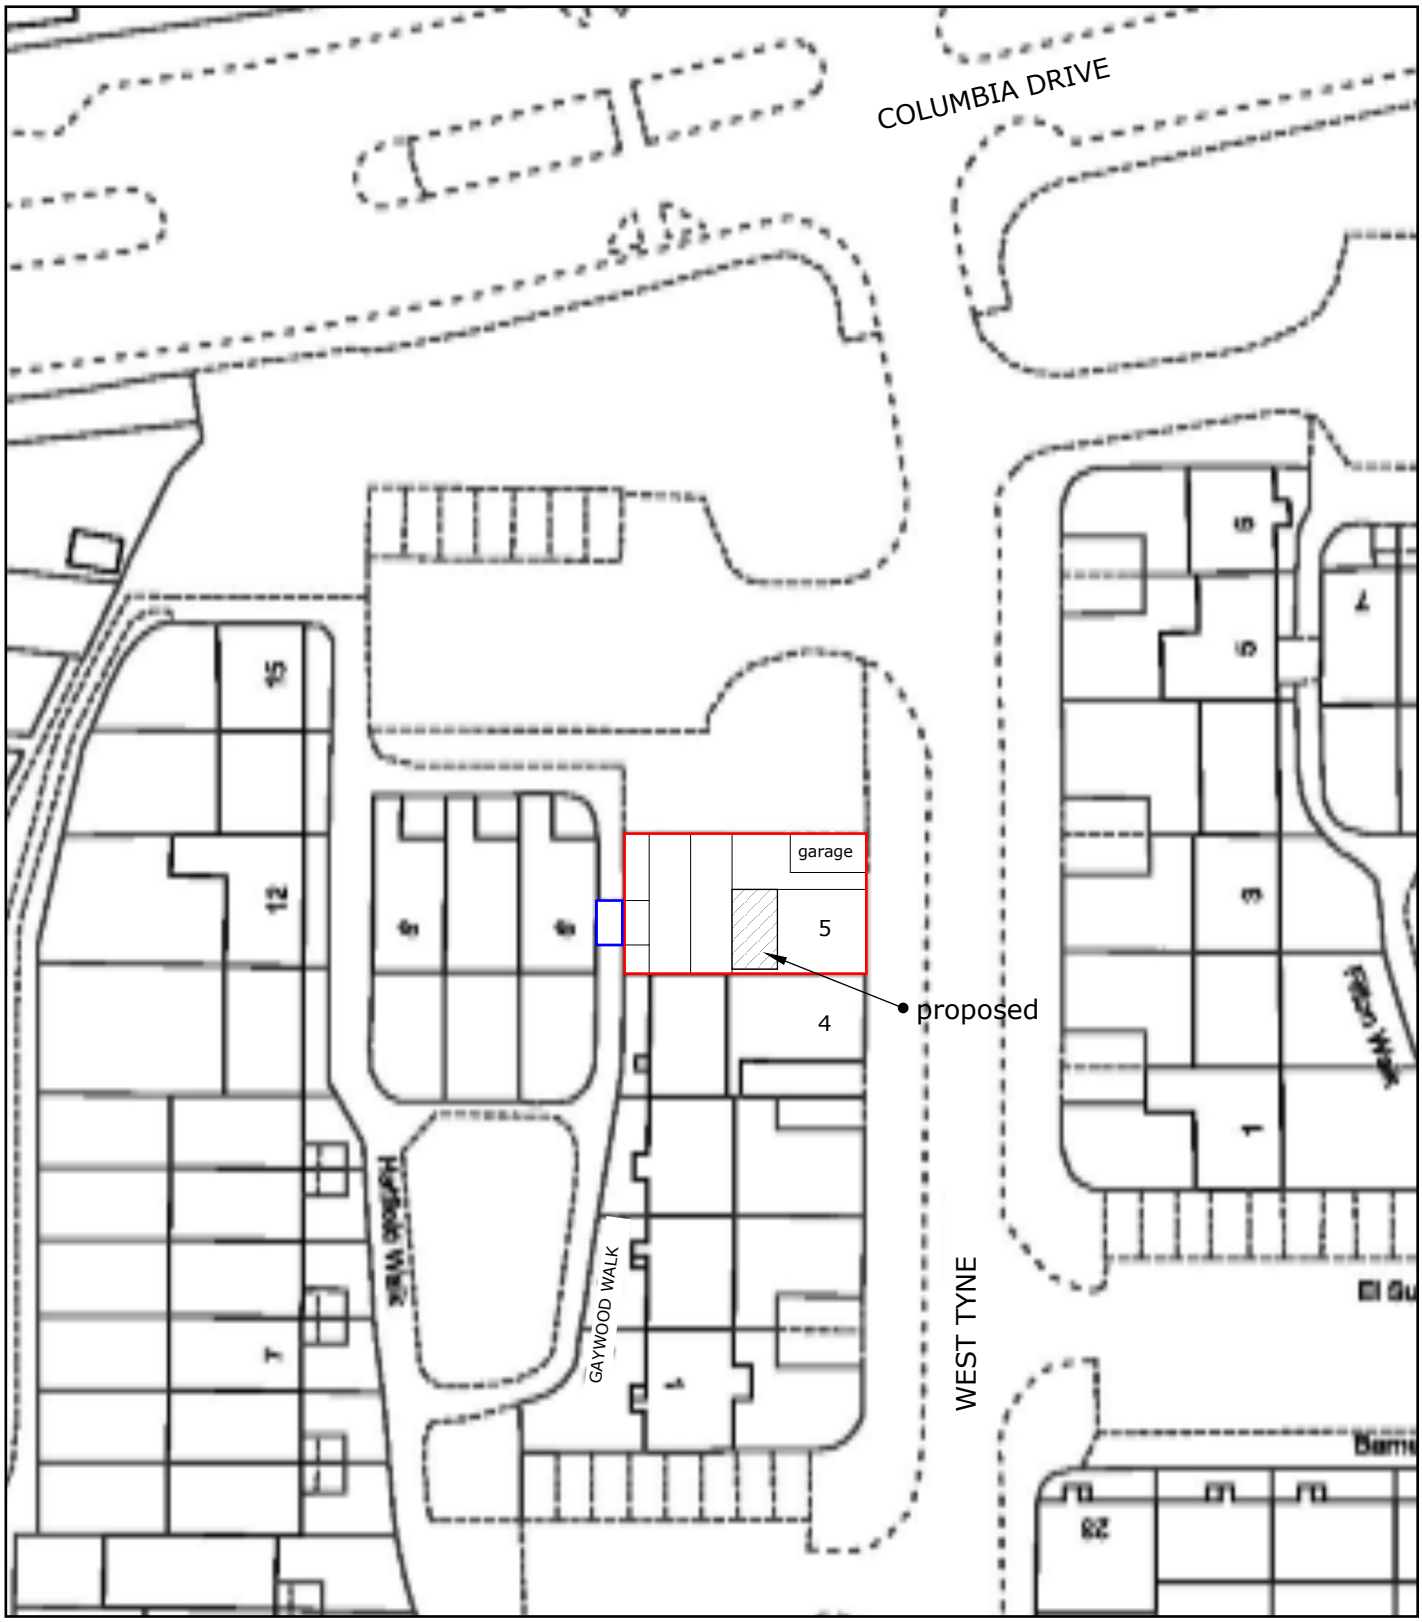


RED LINE = SITE BOUNDARY LINE AT GF LEVEL
BLUE LINE = ADDITIONAL AT FF LEVEL ONLY

PROPOSED EXTENSION:
5 GAYWOOD WALK,
WORTHING,
WEST SUSSEX,
BN13 2SE

DRWG: SITE PLAN
SCALE: 1:500 @ A4 PAPER SIZE
DATE: 24/05/2023
DRWG No: DS/GAYWOOD/03

0 5 10 15 20 25m

SCALE BAR 1:500 @ A4

NORTH