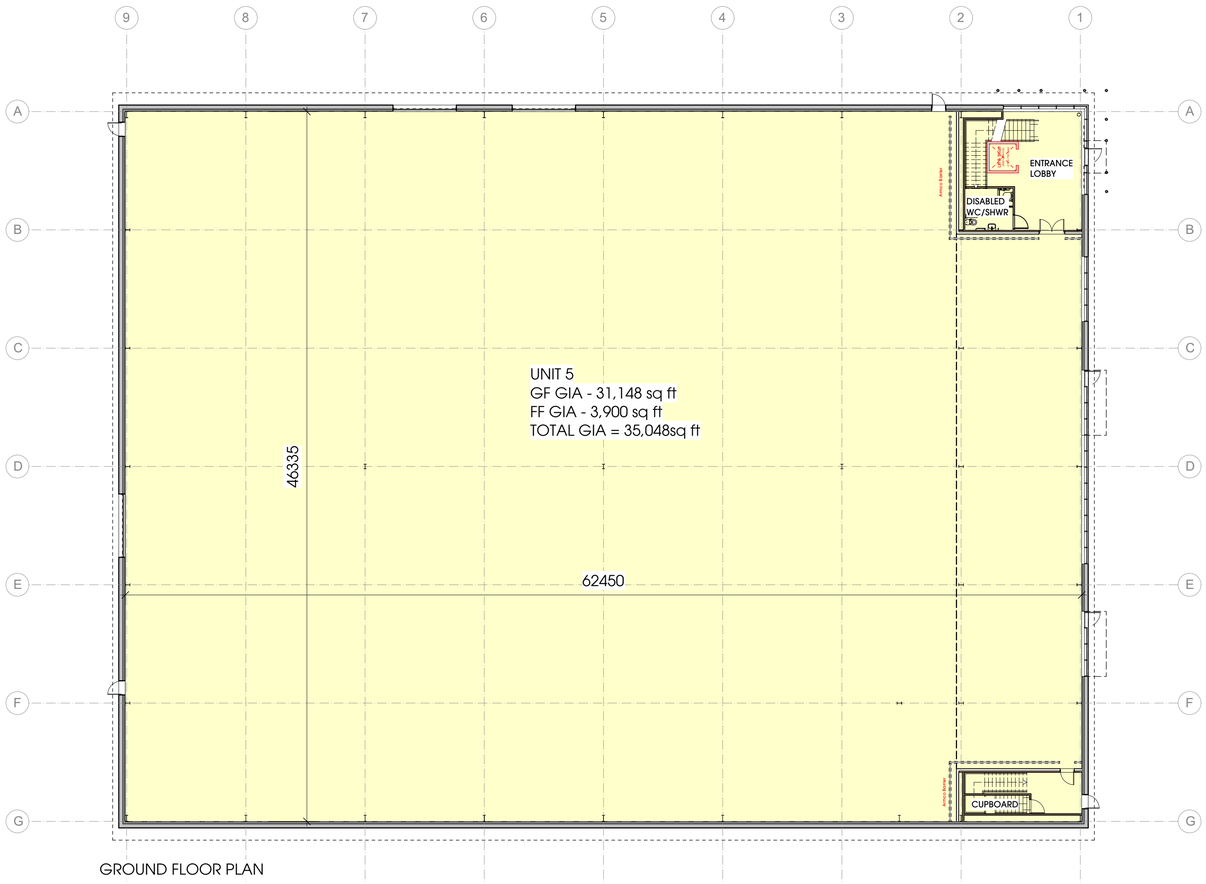

GROUND FLOOR PLAN

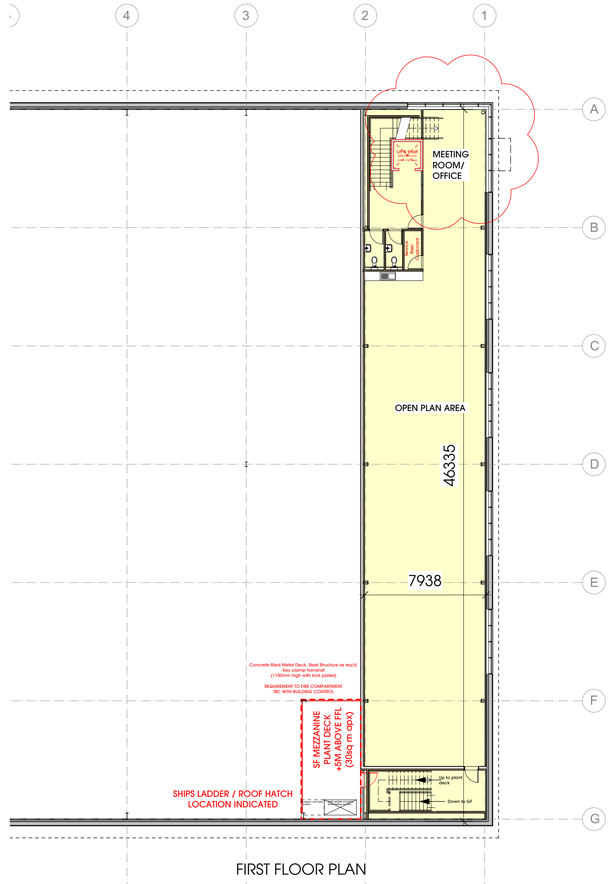

FIRST FLOOR PLAN

Rev.	Date	Description	Drawn
G	29.03.23	TENANT AMENDMENTS	AB
F	28.11.22	MINOR AMENDMENTS FOR PLANNING SUBMISSION	DW
E	18.1.22	CLIENT REVISED. SF PLANT DECK ADDED TO DRAWINGS. ARMCO ADDED TO PLANS. GLAZING AND ENTRANCE DOORS AMENDED	DW
D	18.1.22	REVISED TO SUIT DESIGN TEAM COMMENTS	MJP
C	14.1.22	COLOURS UPDATED	MJP
B	04.10.21	Title updated from Unit 4 to Unit 5.	MJP
A	21.07.21	FIRST FLOOR INFORMATION ADDED	MbN

client

PANATTONI

project

Brighton City Airport
Unit 5

drawing title

GA Floor Plans

date Feb 2021
status Planning
scale 1:200 @ A1
drawn MbN checked DW
job no. 2450 dwg no. P150 rev. G

TENANT ALTERATIONS DRAWING

htcarchitects
York Place Studio
8 Britannia Street
Leeds
LS1 2DZ
T:(0113) 244 3457
W: www.htcarchitects.co.uk
E: info@htcarchitects.co.uk