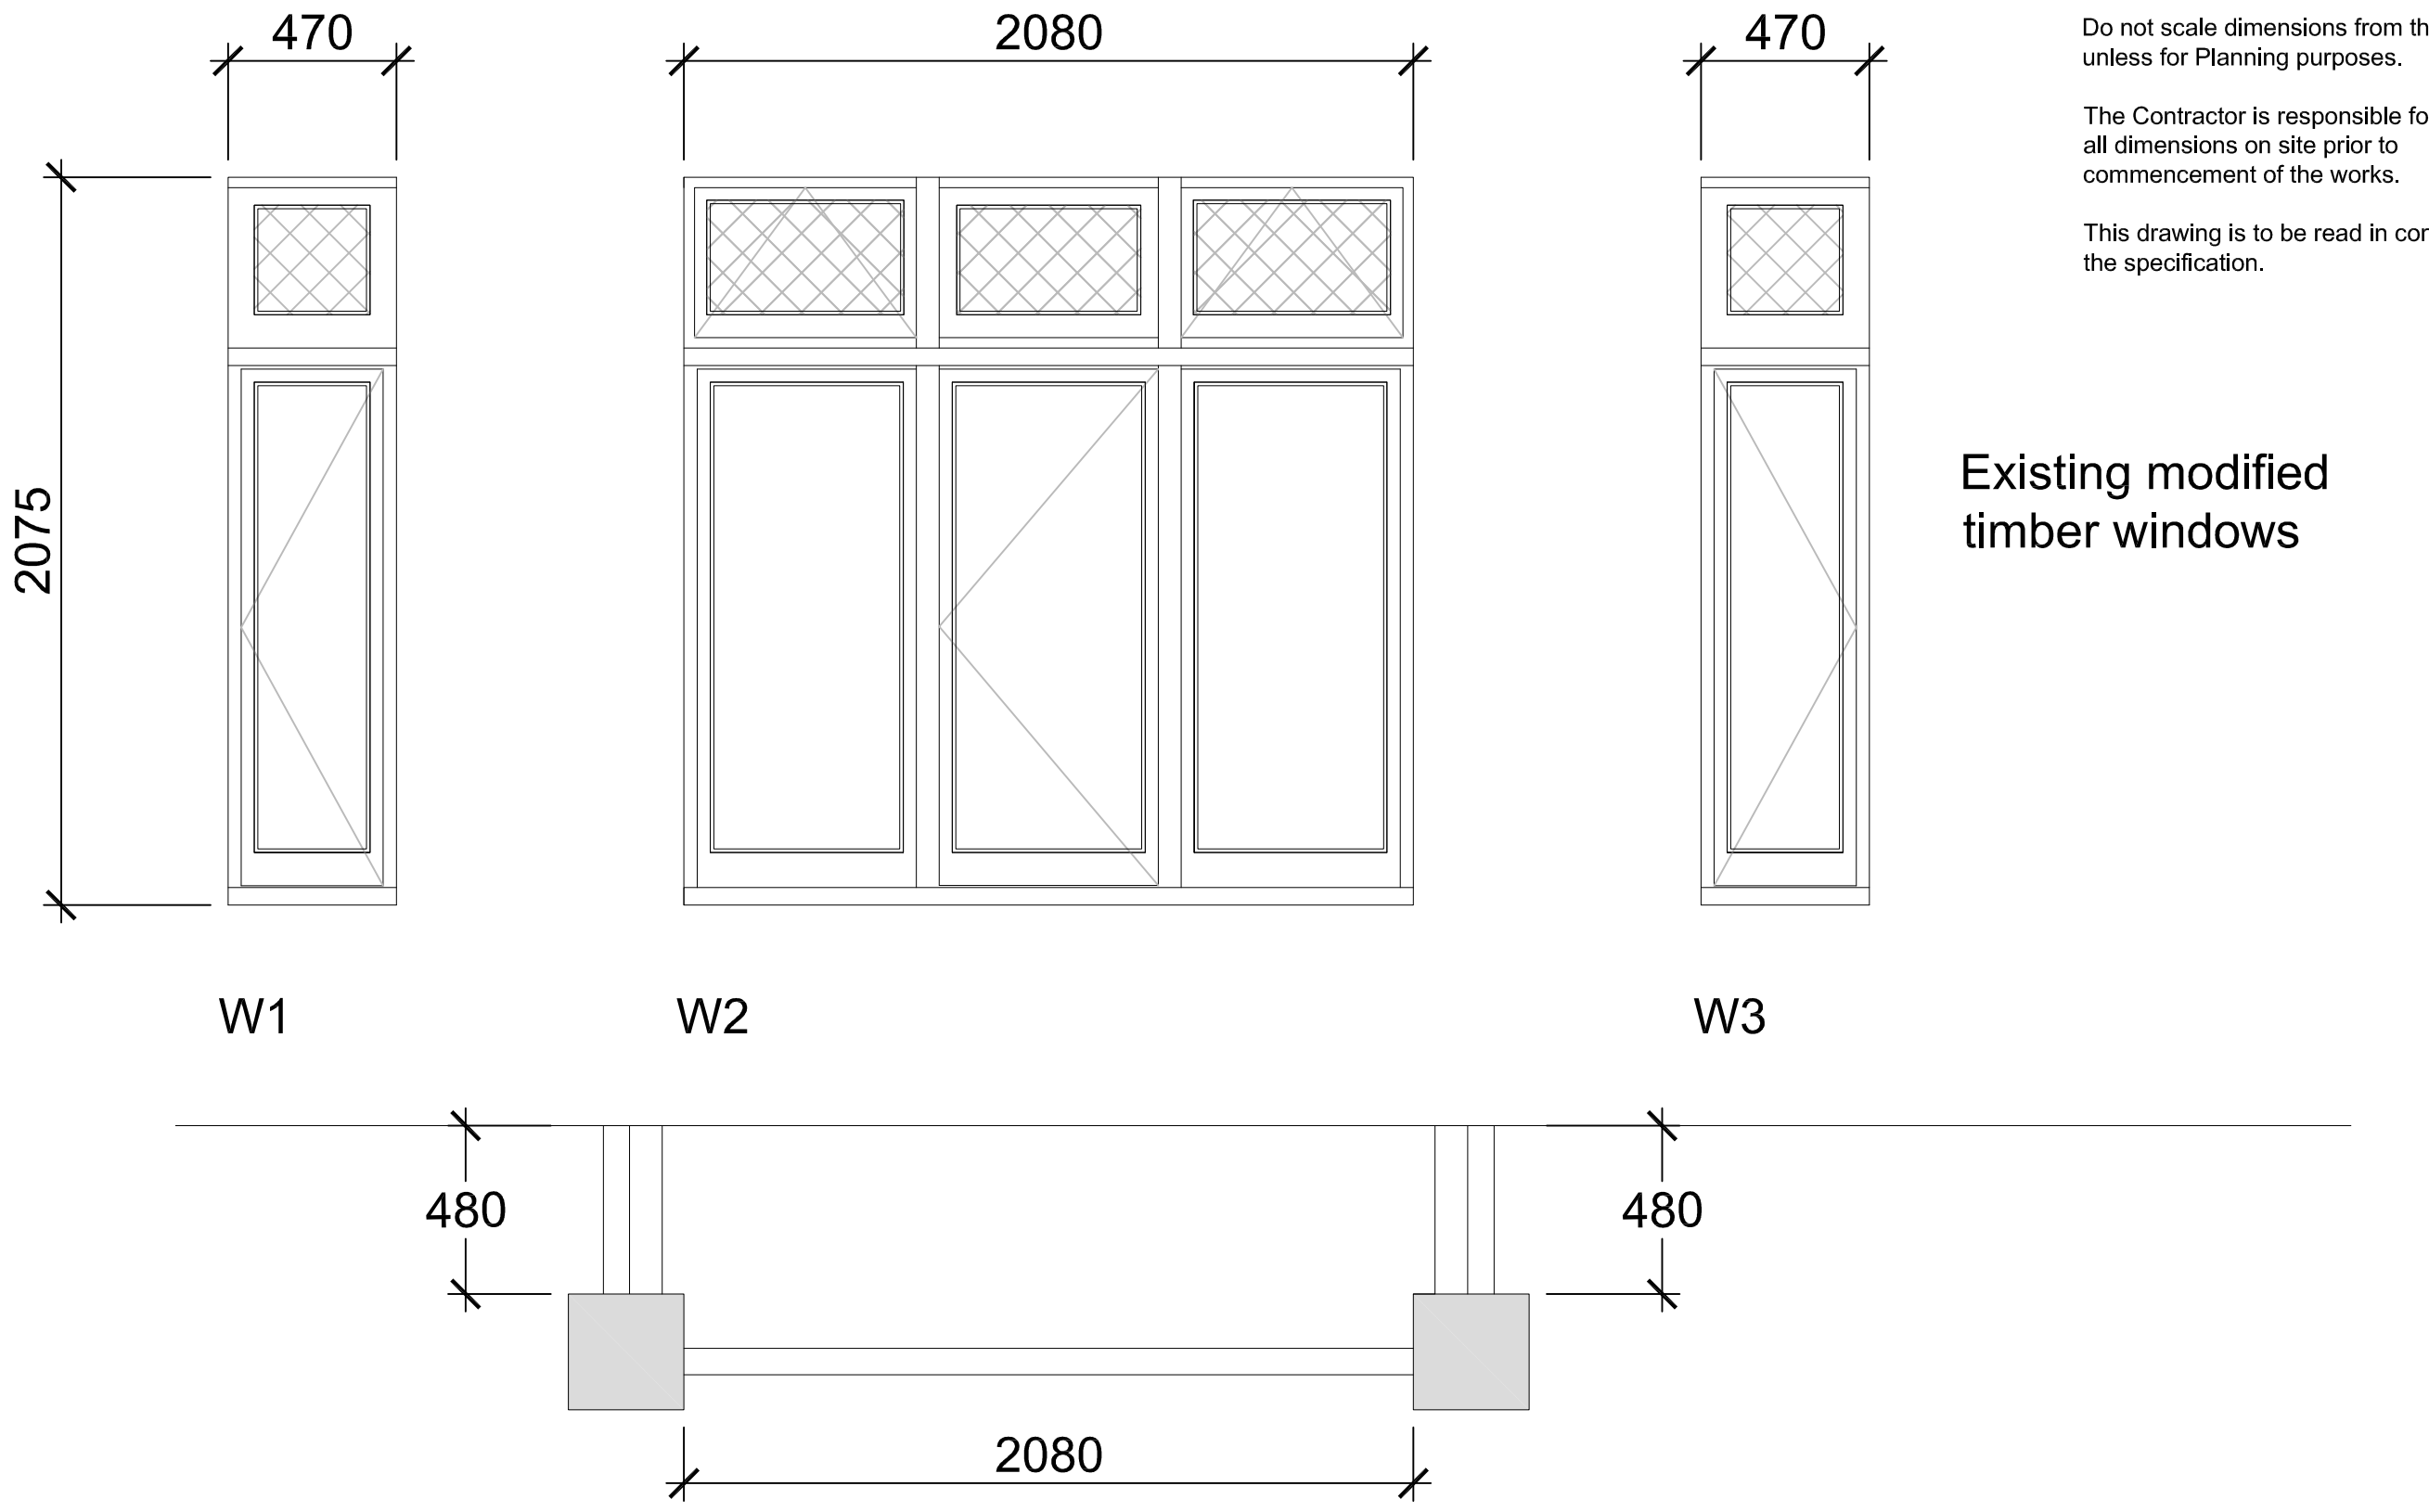


General Notes:

Do not scale dimensions from this drawing, unless for Planning purposes.

The Contractor is responsible for checking all dimensions on site prior to commencement of the works.

This drawing is to be read in conjuction with the specification.

Existing modified timber windows

Brian Elstone Surveying Services Ltd
Brian Elstone, MCIOB, IMaPS, FCABE
Building Surveyor and Architectural Consultant
CDM Consultant

1 Herne Court, Station Road, Rustington,
West Sussex, BN16 3BQ
Phone: 01903 784884, Mobile: 07710 593021.
Email: brian@elstone.biz

Client:
C. Murph, Flat 1 - 17 Ash Grove, Worthing, BN11 1PD

Project:
Window Replacement

Drawing Title:
Existing Windows, sheet 1

Revision	Date	Description
Scale:	Date:	Drawn By:
1:20	15/05/2023	BE
Drawing Number:		Revision:
1593/002		-