

EXISTING

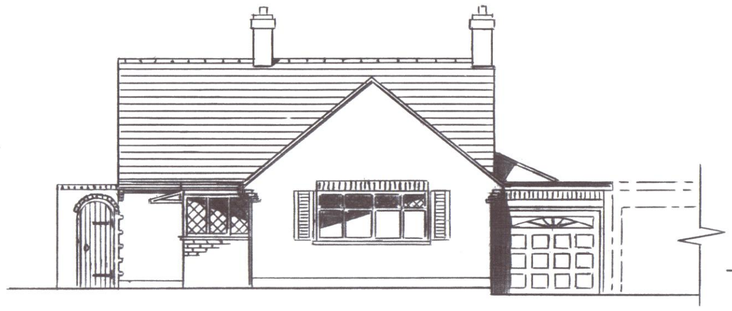


FRONT/EAST ELEVATION
1:100

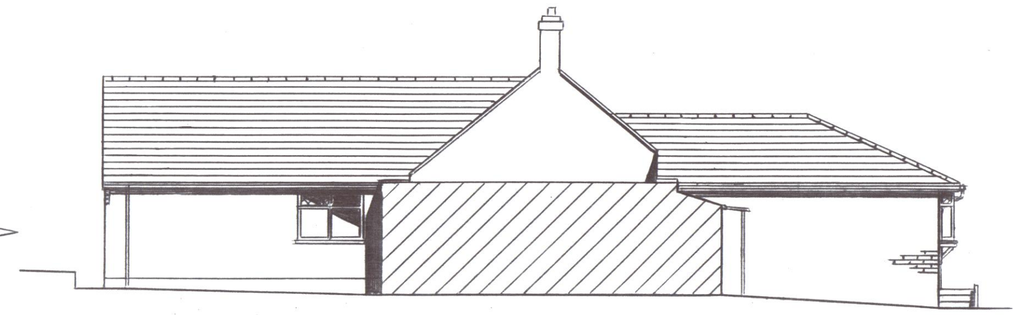


SIDE/NORTH ELEVATION
1:100



REAR/WEST ELEVATION
1:100

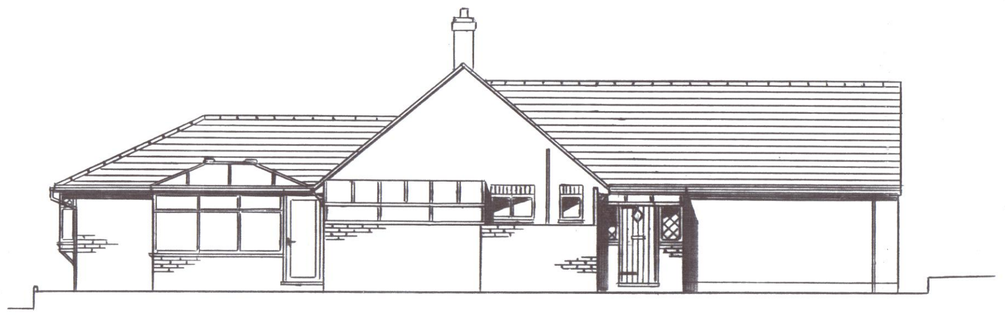

SIDE/SOUTH ELEVATION
1:100

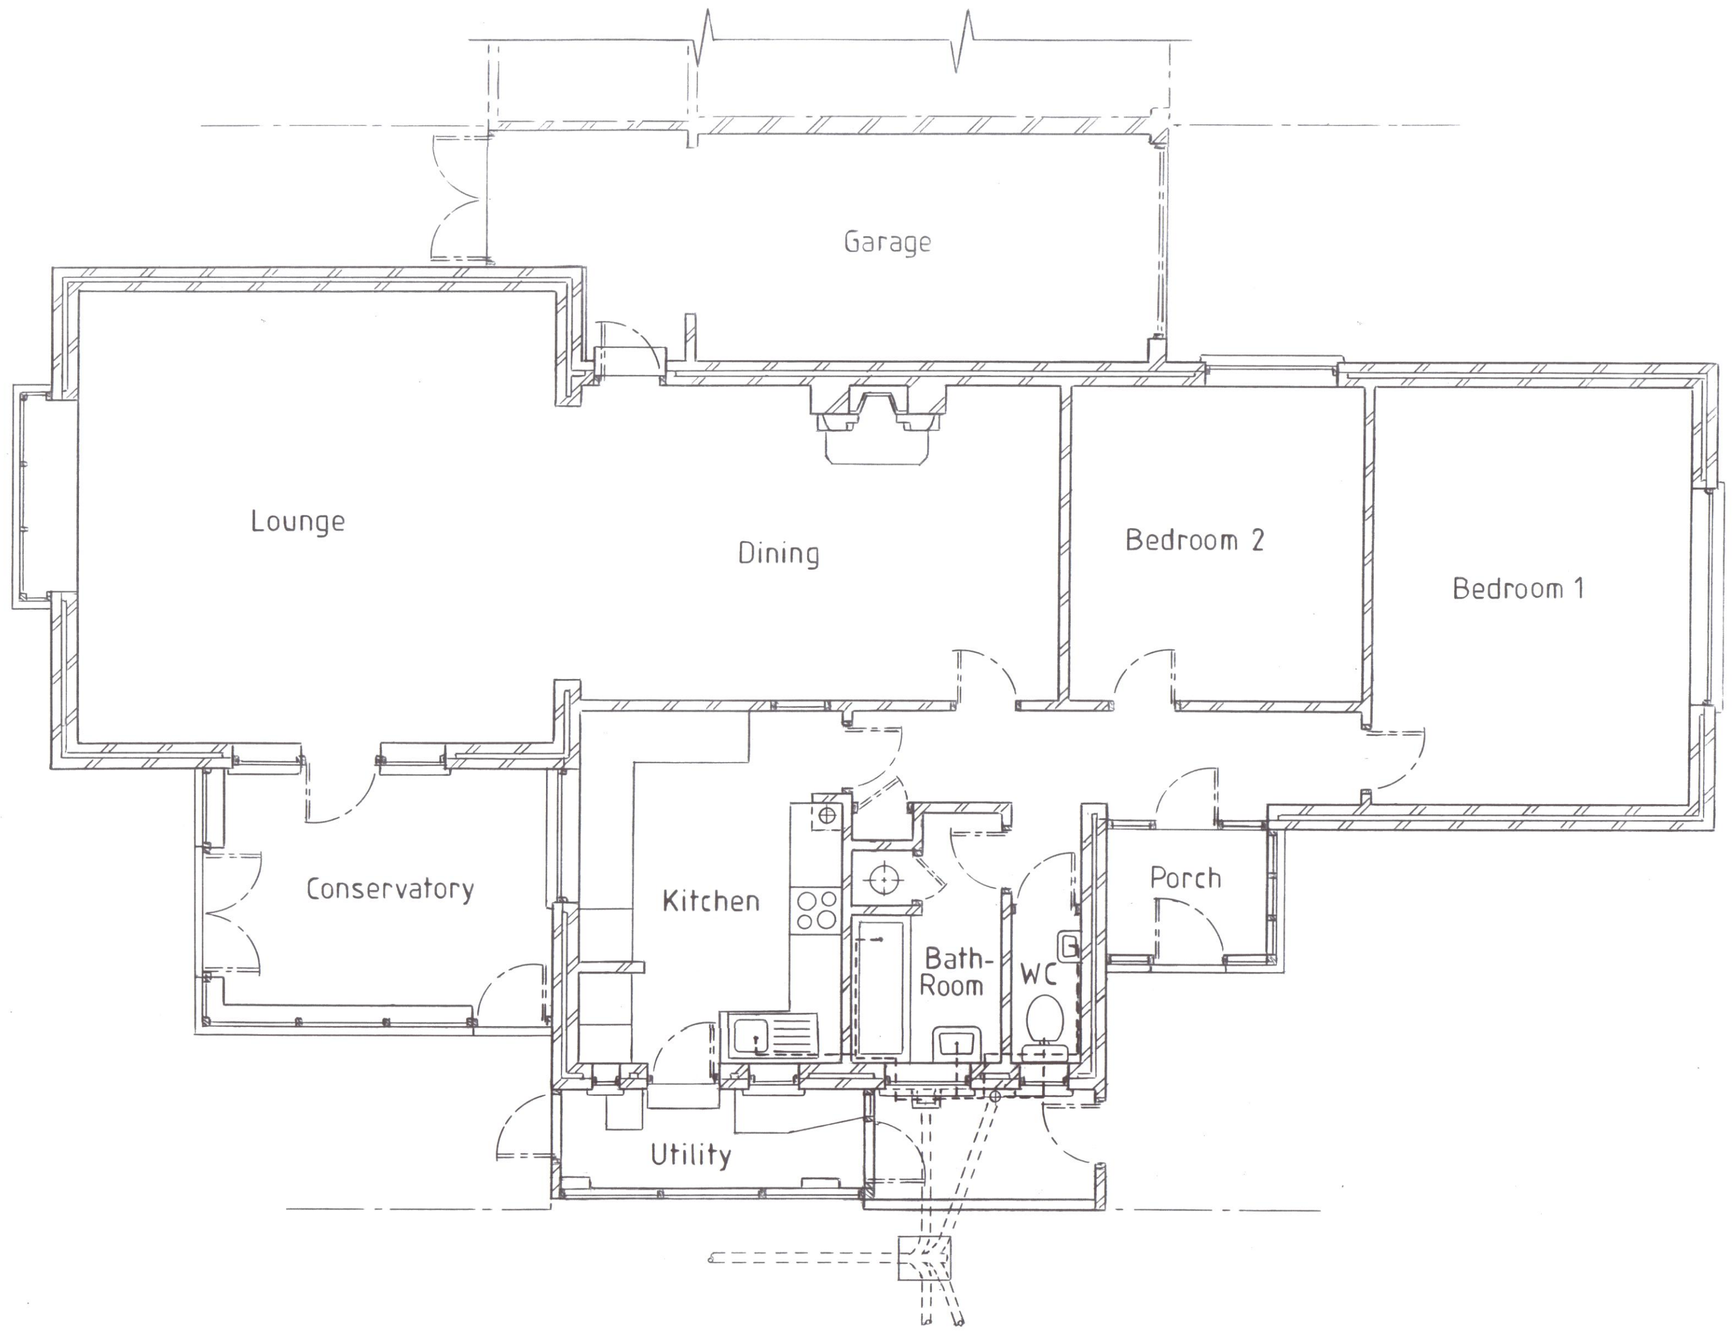

GROUND FLOOR PLAN
1:50

0 1 2 3 4 5 6 7 8 9 10
1:100 Metres

0 1 2 3 4 5 6 7 8 9 10
1:50 Metres

Reference
DENRA/1974/2- PROPOSED FLOOR PLAN AND ELEVATIONS.
SITE LAYOUT PLAN 1:500
LOCATION PLAN 1:1250

Copyright ©

Scale	1:50 & 1:100
Drawn	
Date	May 2023

DENRA DESIGN Ltd

Tel: 07973 911 870
denra.design@outlook.com

Title
EXISTING FLOOR PLAN AND ELEVATIONS AT 59 HOLLINGBURY GARDENS, FINDON VALLEY, WORTHING, WEST SUSSEX, BN14 0EB.

Rev.

Rev.

Sheet Size A1

DIMENSIONS IN MILLIMETRES

Drg No. DENRA/1974/1

Rev.