

PROPOSED REAR ELEVATION

SCALE : 1:50 0.m 1.m 2.m 3.m 4.m 5.m 6.m 7.m 8.m 9.m 10.m metres

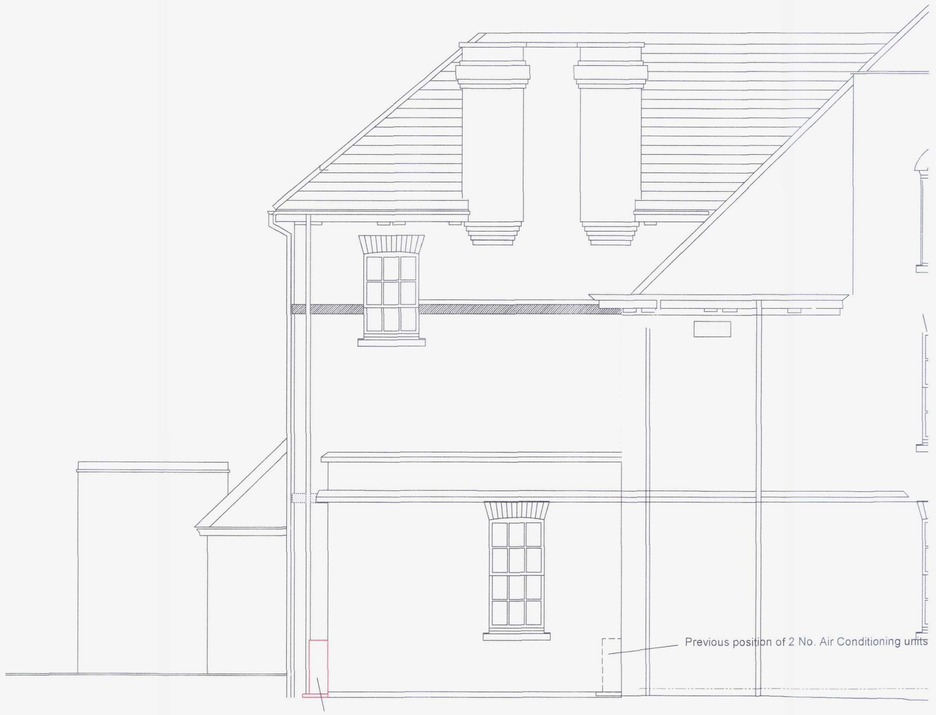

PROPOSED SIDE ELEVATION



SITE PLAN

SCALE : 1:500 0 5 10 15 20 25 metres



LOCATION PLAN

SCALE : 1:1250 0 10 20 30 metres

NOTES

DO NOT SCALE EXCEPT FOR PLANNING PURPOSES

VERIFY ALL DIMENSIONS ON SITE BEFORE COMMENCING ANY WORK OR PREPARING ANY SHOP DRAWINGS.

ANY DISCREPANCIES, ERRORS OR OMISSIONS TO BE REPORTED TO THE CONTRACT ADMINISTRATOR FOR FURTHER INSTRUCTIONS BEFORE COMMENCEMENT OF WORKS.

ALL BUILDING MATERIALS, COMPONENTS AND WORKMANSHIP TO COMPLY WITH THE APPROPRIATE PUBLIC HEALTH ACTS, BUILDING REGULATIONS, BRITISH STANDARDS AND CODES OF PRACTICE, AND THE APPROPRIATE MANUFACTURERS' RECOMMENDATIONS.

FOR ALL SPECIALIST WORK SEE RELEVANT DRAWINGS

ALL MEASUREMENTS IN MILLIMETRES

REV.	DESCRIPTION	DATE

THE SURVEYORS PARTNERSHIP
Surveyors, Design and Planning Consultants
11 Priory Road, Tonbridge, Kent TN9 2AQ
Telephone: (01732) 364179
Fax: (01732) 360502
Email: thesurveyors@btconnect.com

project

PROPOSED PHARMACY FITTING OUT WORKS AT
THAKEHAM HOUSE
SHOREHAM
WEST SUSSEX
BN43 6TQ
for A & S Shillam Ltd

title

Proposed Elevations Showing Two existing AC units resited and one new AC Unit.

PLANNING

ADUR & WORTHING PLANNING SERVICES
PLA AWDM/0543/17
DATE VALID 12 APR 2017

scale	drawn	date	DRAWING No	revision
1:50 1:500 1:1250 @ A1	MJW	MAR 17	SP1411:11	