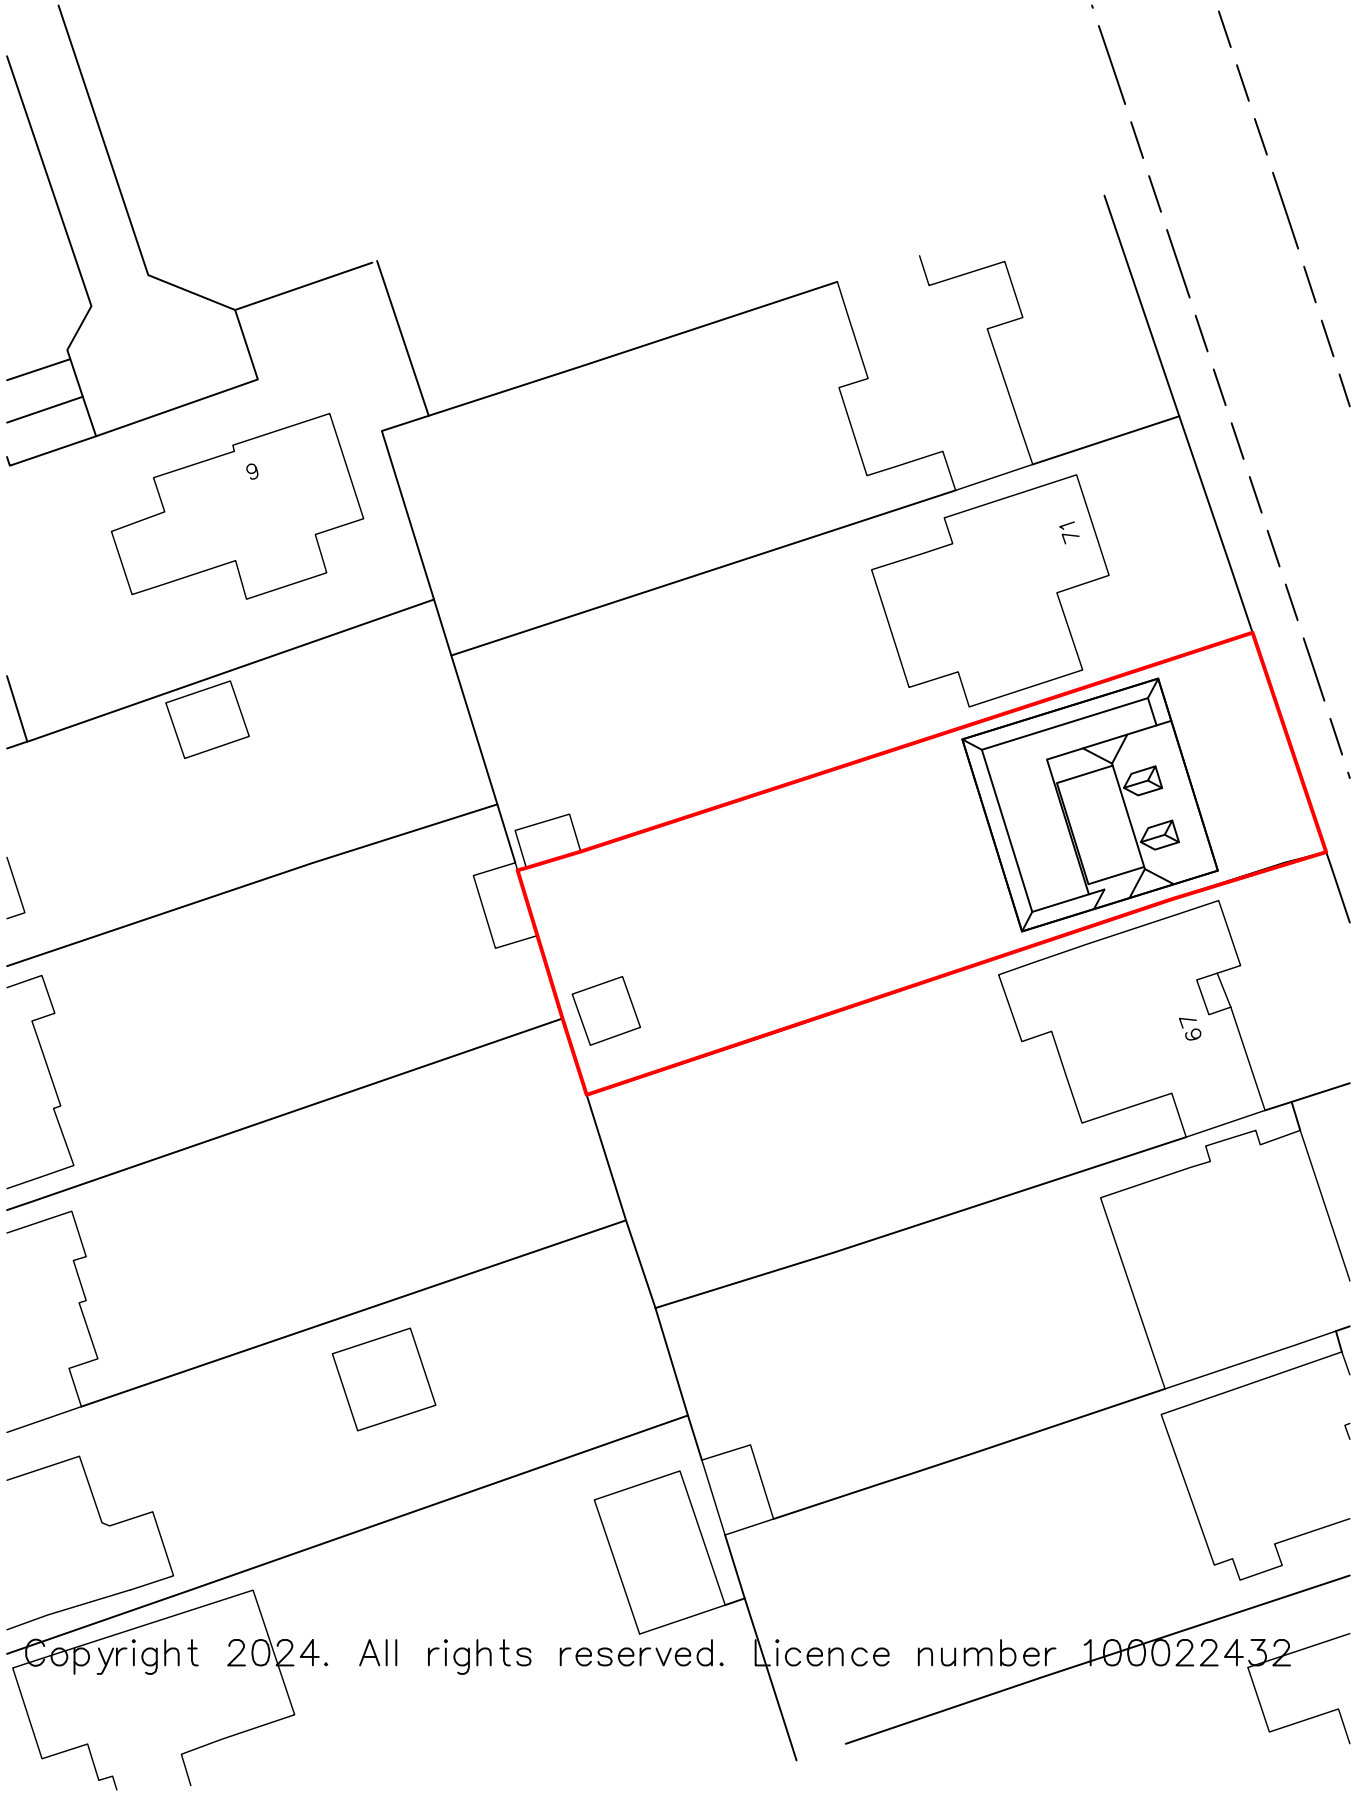


Copyright 2024. All rights reserved. Licence number 100022432


Block Plan 1:500

10m 20m 30m 40m

1:500 Scale Bar

10m 20m 30m 40m 50m

1:1250 Scale Bar

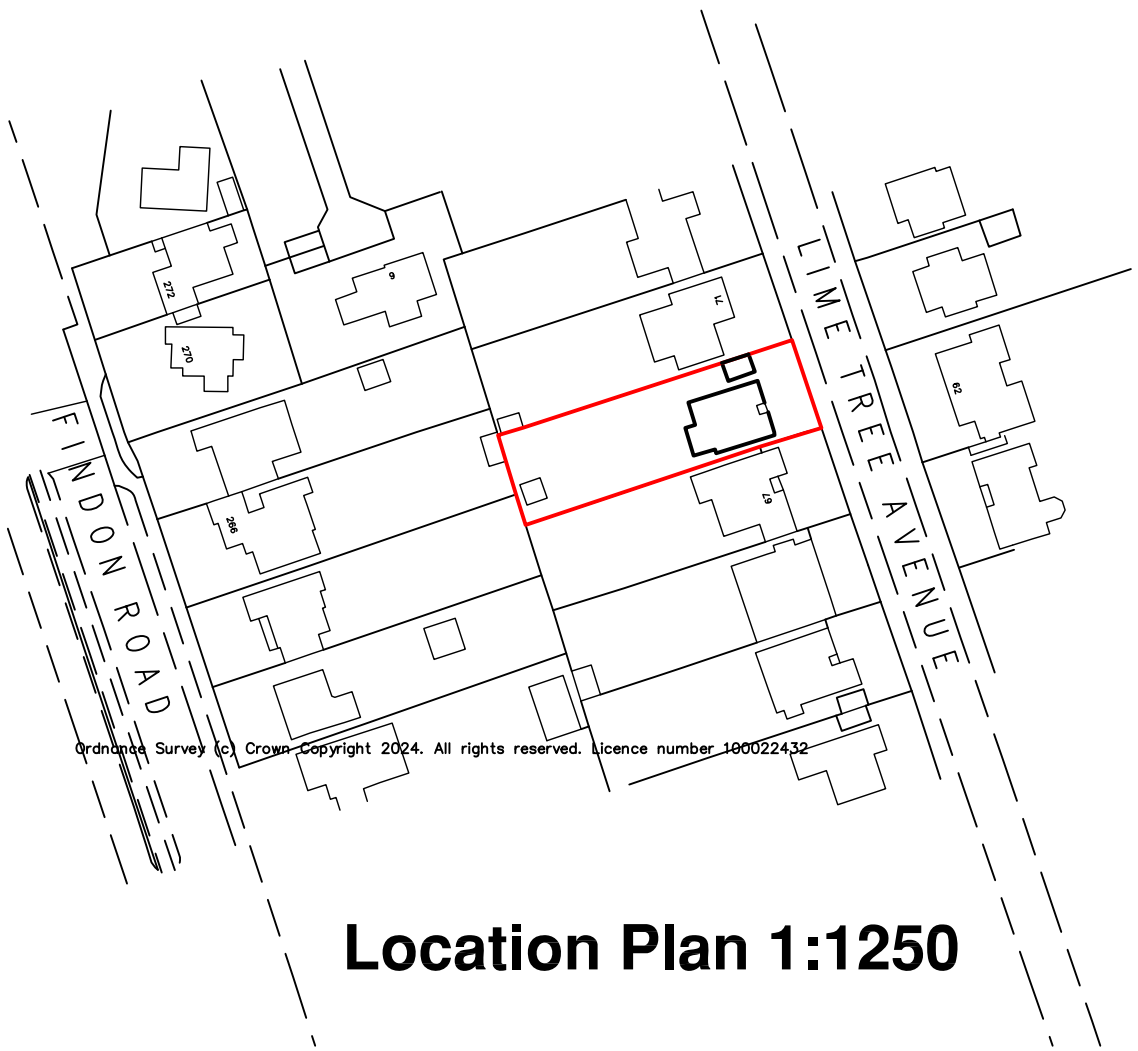

Ordnance Survey (c) Crown Copyright 2024. All rights reserved. Licence number 100022432

Location Plan 1:1250

Copyright of:

RJA Planning & Building Consultants Ltd.
9 Sea Spray Avenue
Shoreham-By-Sea
West Sussex
BN43 5PR

Tel: 01273 467297
Mob: 07971375739
Email: rex@rjapbc.co.uk

Project:
69 Lime Tree Avenue
Findon
Worthing

Title:
Block & Location Plans

Client:
Mr & Mrs I. Pettit

Scale:
1:500, 1:1250 @ A3

Date:

Drawn:
rex

Drg. No. 24960–Loc

Rev'n A