

DO NOT SCALE FROM THIS DRAWING

1m 2m 3m 4m 5m 6m 7m 8m 9m 10m

1:50 Scale Bar

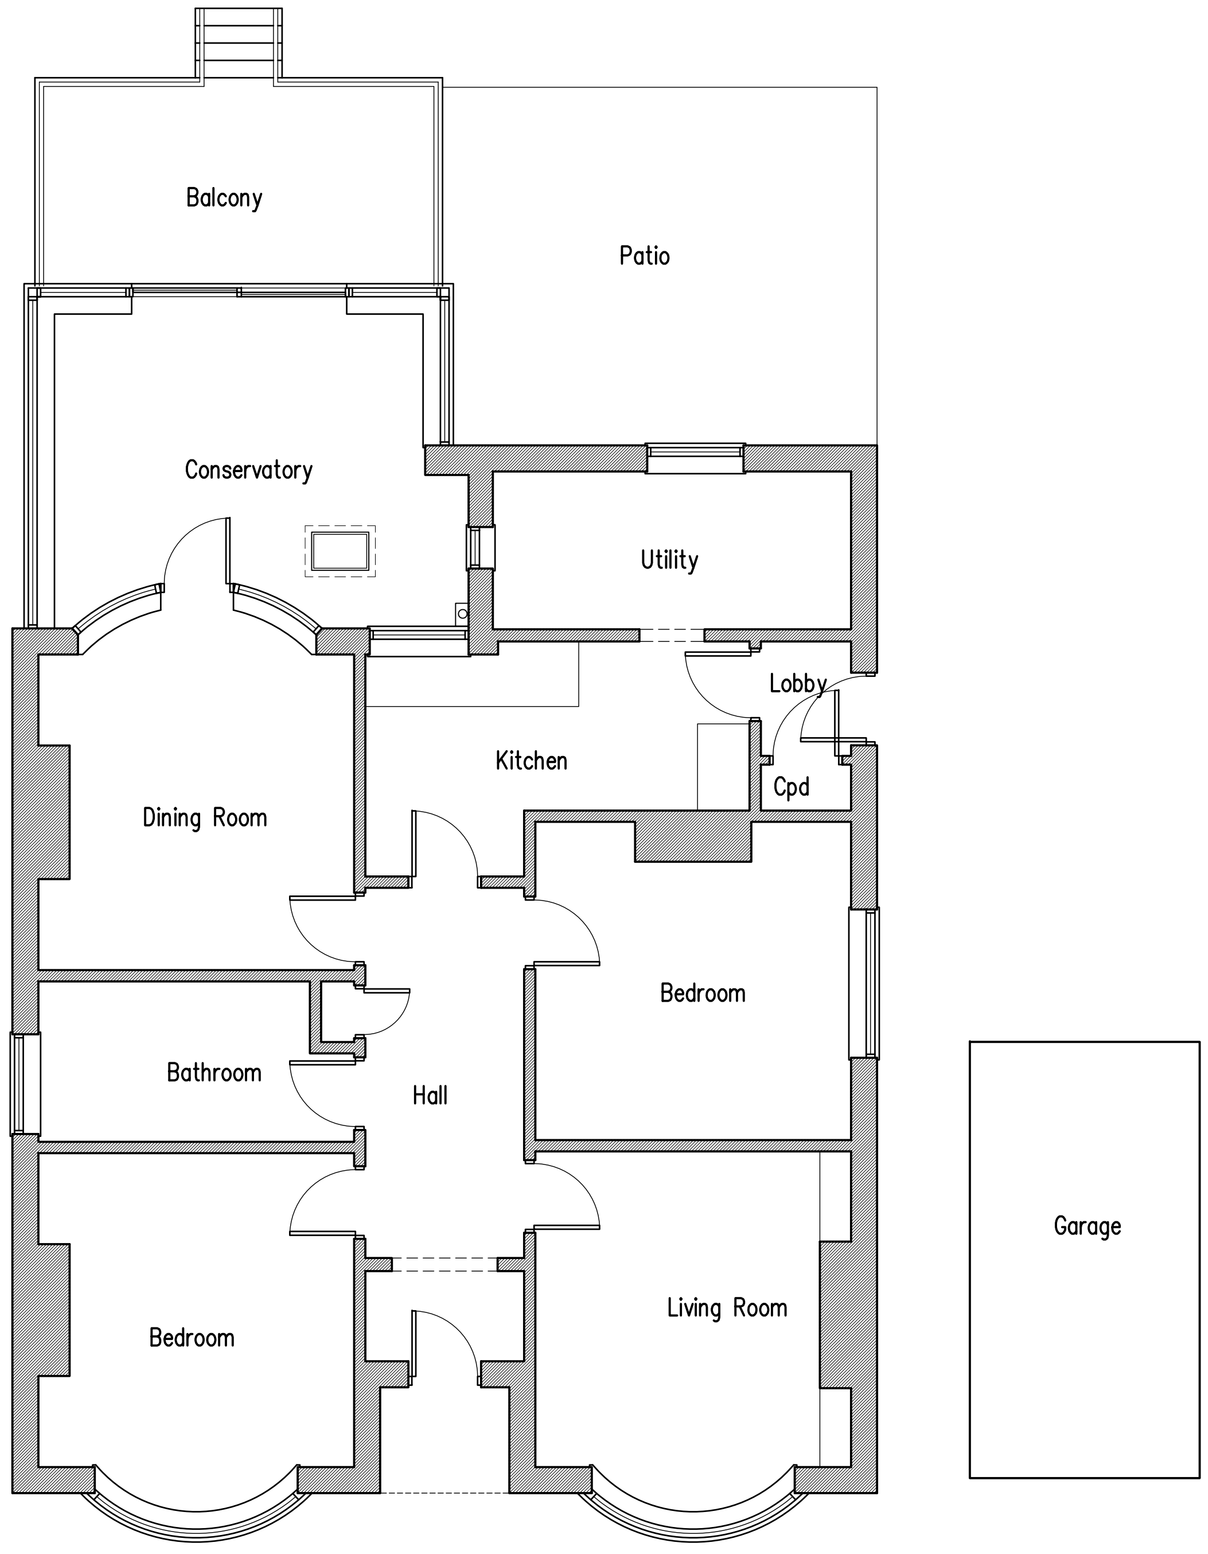

Existing Ground Floor Plan 1:50

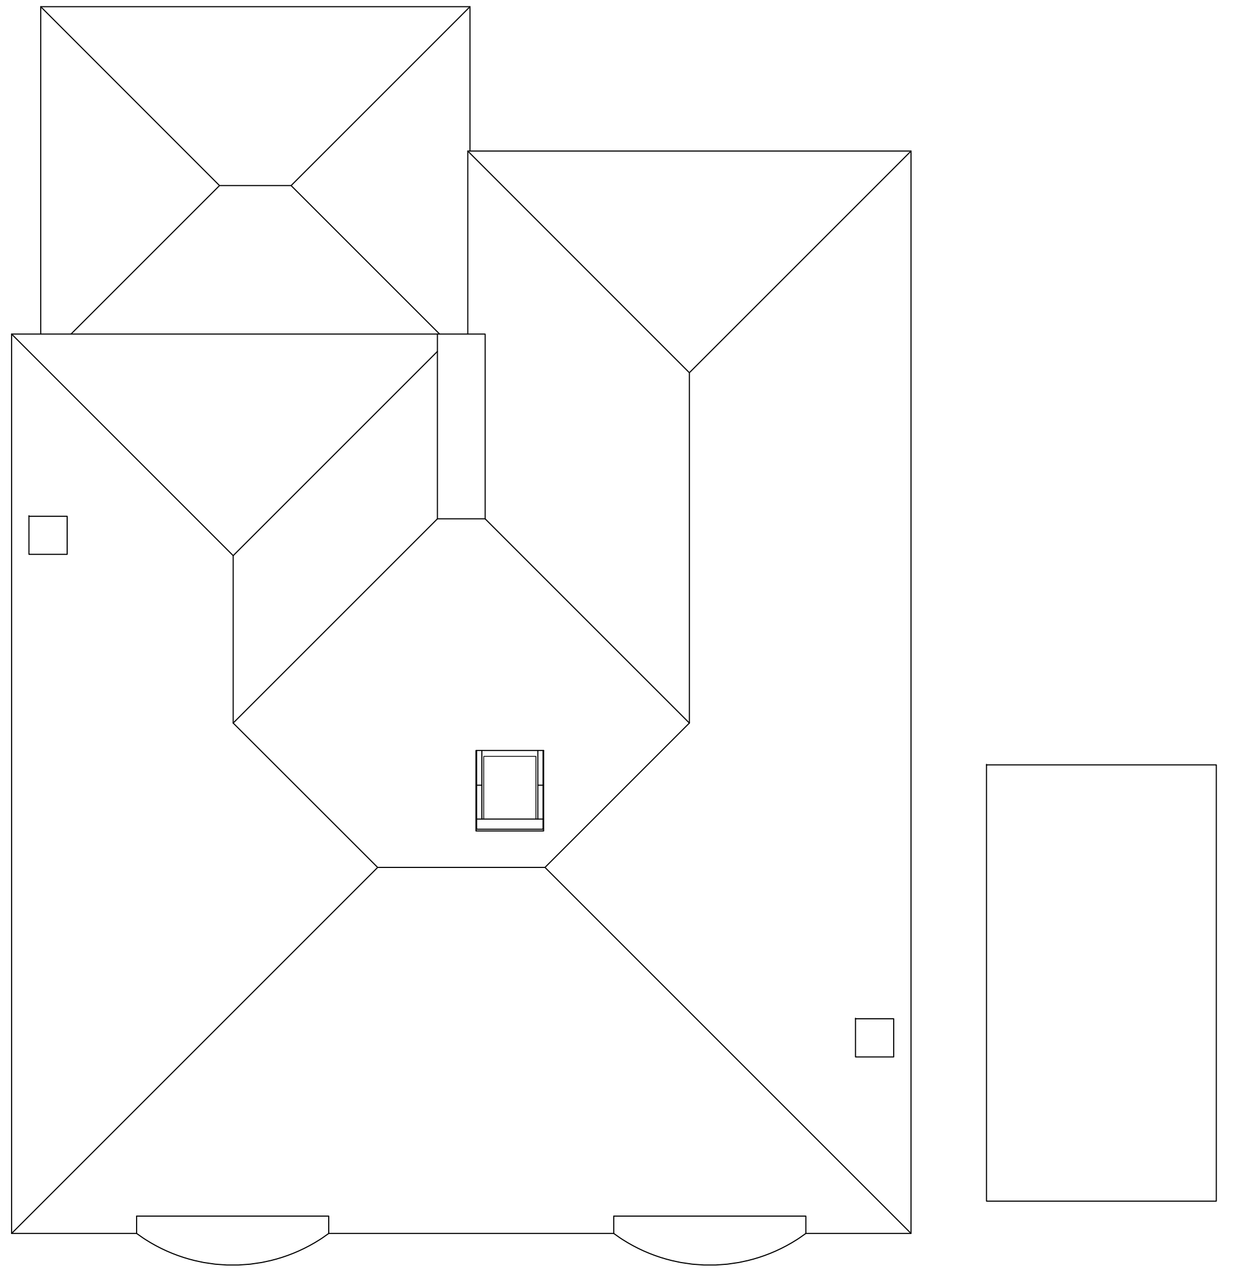

Existing Roof Plan 1:50

Proposed Extensions and Internal Alterations at: 69 Lime Tree Avenue, Findon, West Sussex BN14 0DP

rja Planning & Building Consultants Ltd.
9 Sea Spray Avenue
Shoreham-By-Sea
West Sussex BN43 5PR
t: 01273 467297 mob: 07971 375739
e: rex@rjapbc.co.uk web: www.rjapbc.co.uk

Chartered Institute of Architectural Technologists

PROJECT: 69 Lime Tree Avenue, Findon BN14 0DP			
DRAWING TITLE: Existing Floor and Roof Plans			
CLIENT: Mr & Mrs I. Petitt	DWG NO: 24960-01	REVISION:	
SCALE: 1:50	DATE: 17.01.24	DRAWN: rex	