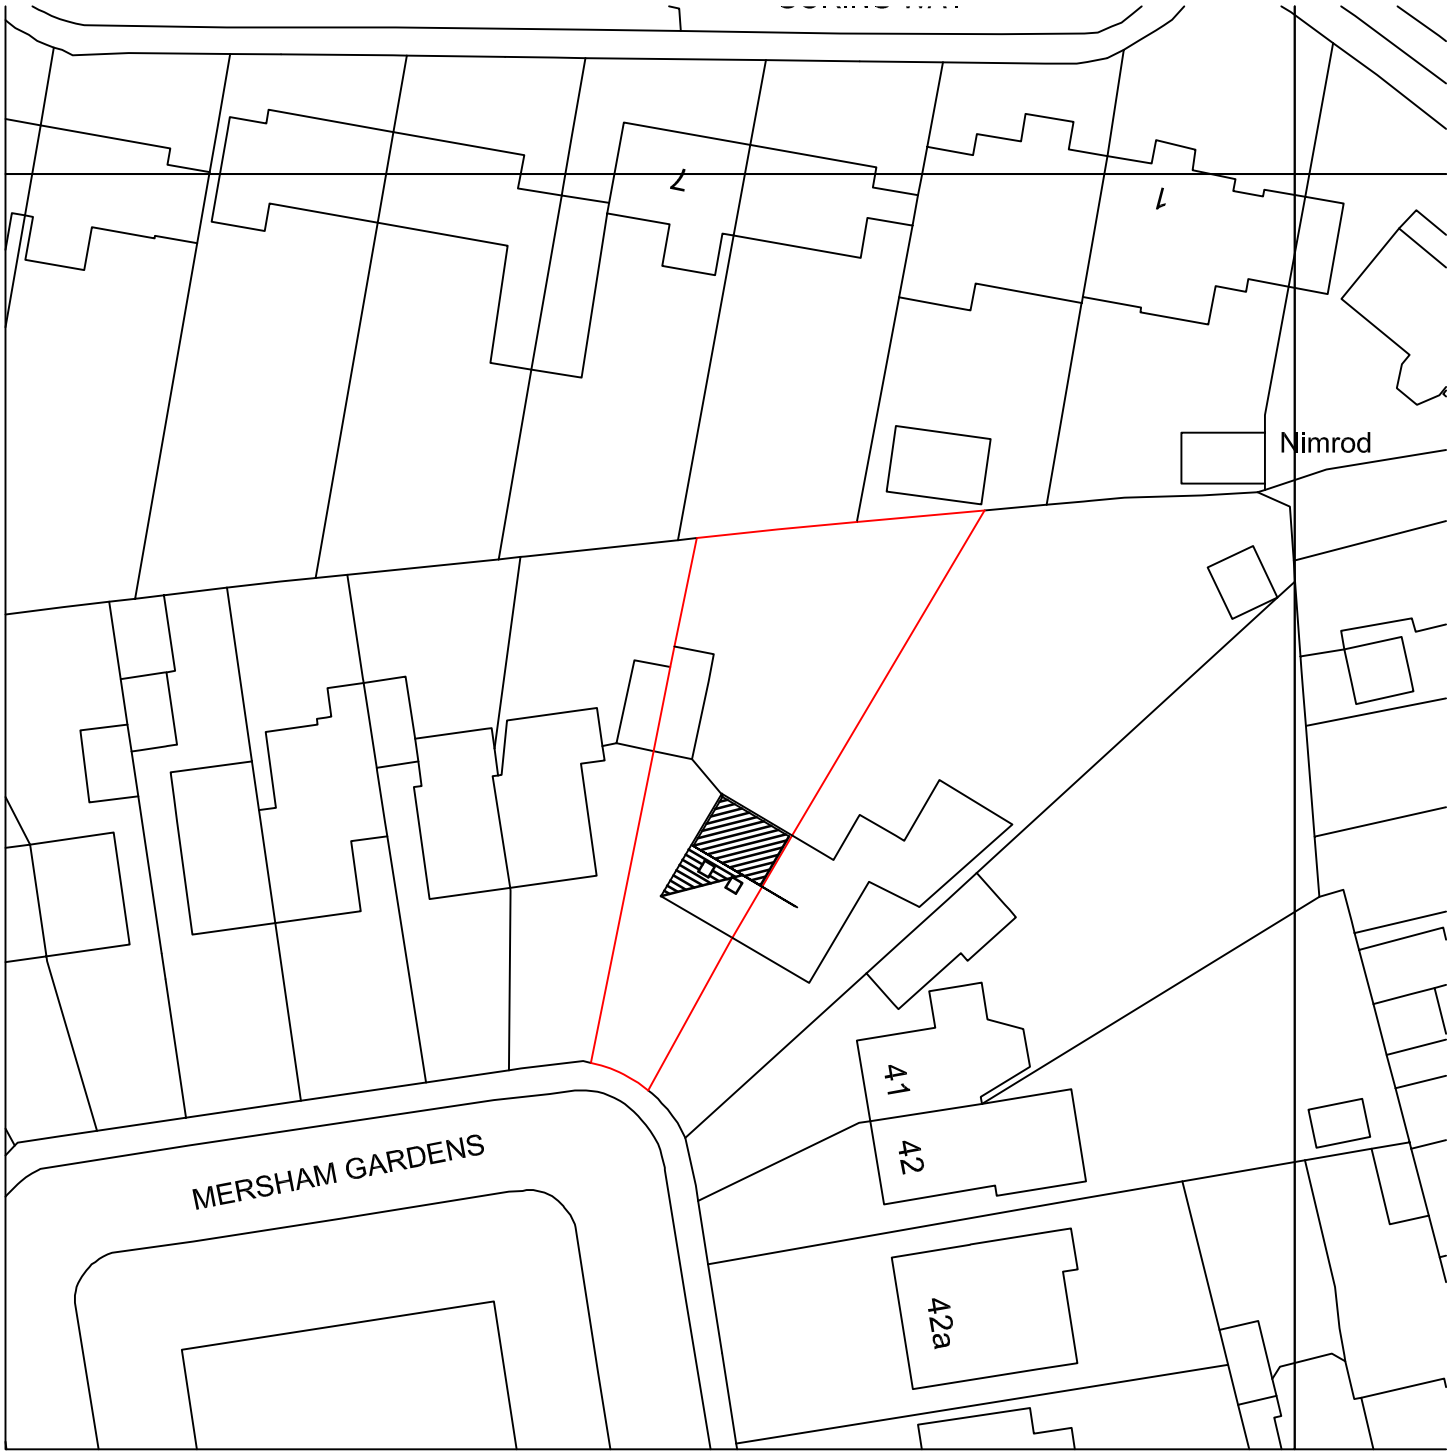


0 20 40 60 80

N

Metres
39 Mersham Gardens
Worthing
Block Plan 1:500
A4 Paper