

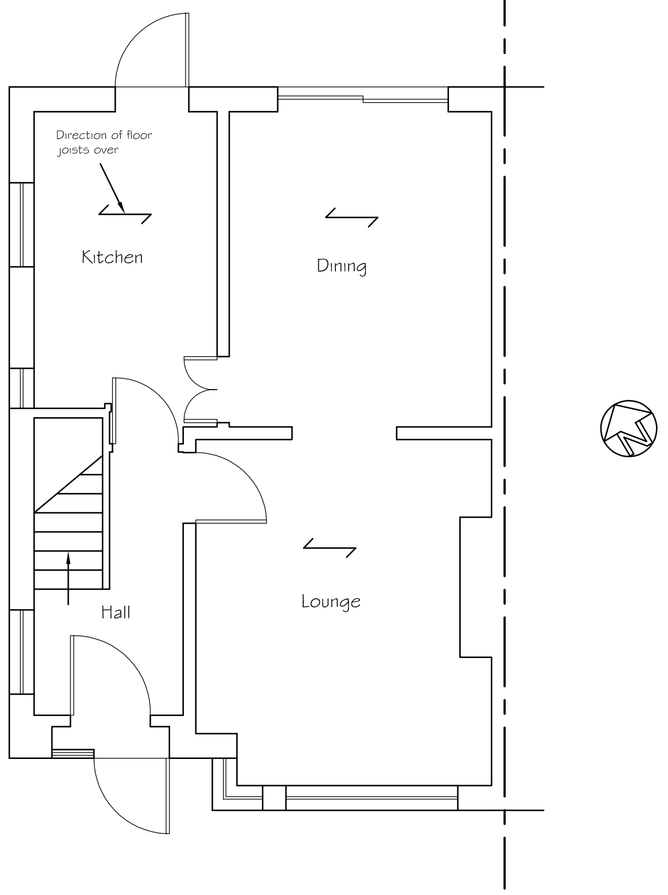


Existing Ground Floor Plan

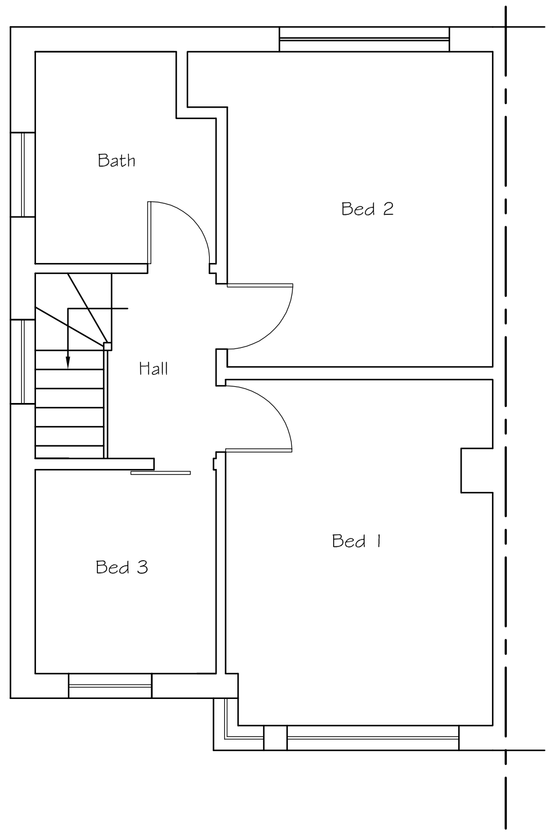


Existing First Floor Plan

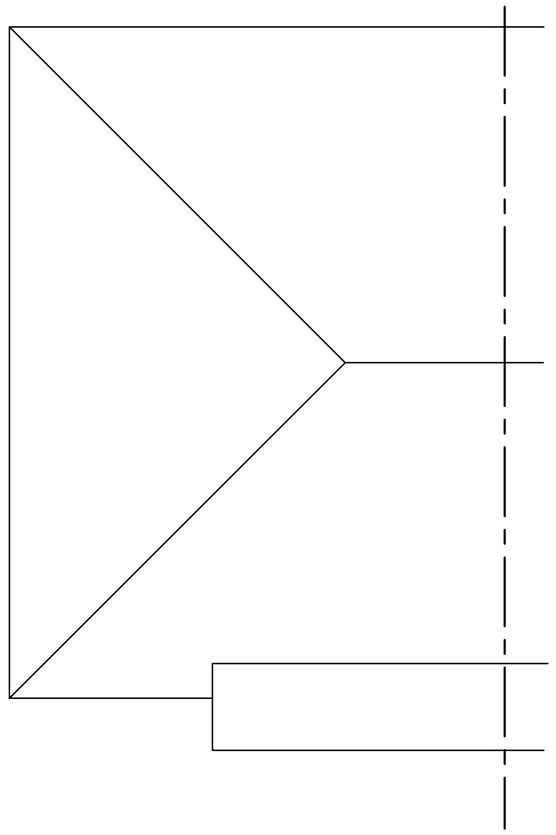


Existing Roof Plan


SCALE 1:50

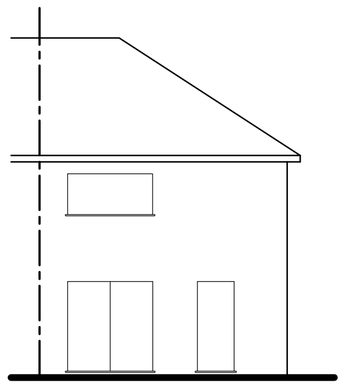

Existing Rear (North-East) Elevation

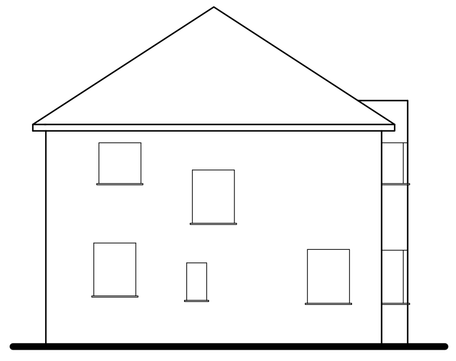

Existing Side (North-West) Elevation

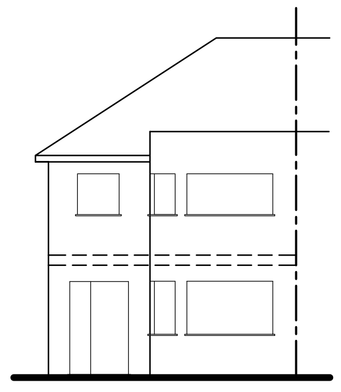

Existing Front (South-West) Elevation



SCALE 1:100

Tony Rogers
Building Consultants
Address: 40 Dawn Crescent, Upper Beeding
West Sussex, BN44 3WH
Telephone: 01903 815225 Fax: 01903 815225

Rev.	Date:	Revision Description:
A	May 2024	Rear elevation re-annotated

Client: Mr & Mrs K Edwards

Address: 39 Mersham Gardens
Worthing
West Sussex
BN12 4TQ

Project: Proposed ground floor rear extension

Scale: 1:50 1:100
Paper Size A1

Date: May 2024

Drawing No: 24/1576/01

Drawn By: AWR

Revision: A