


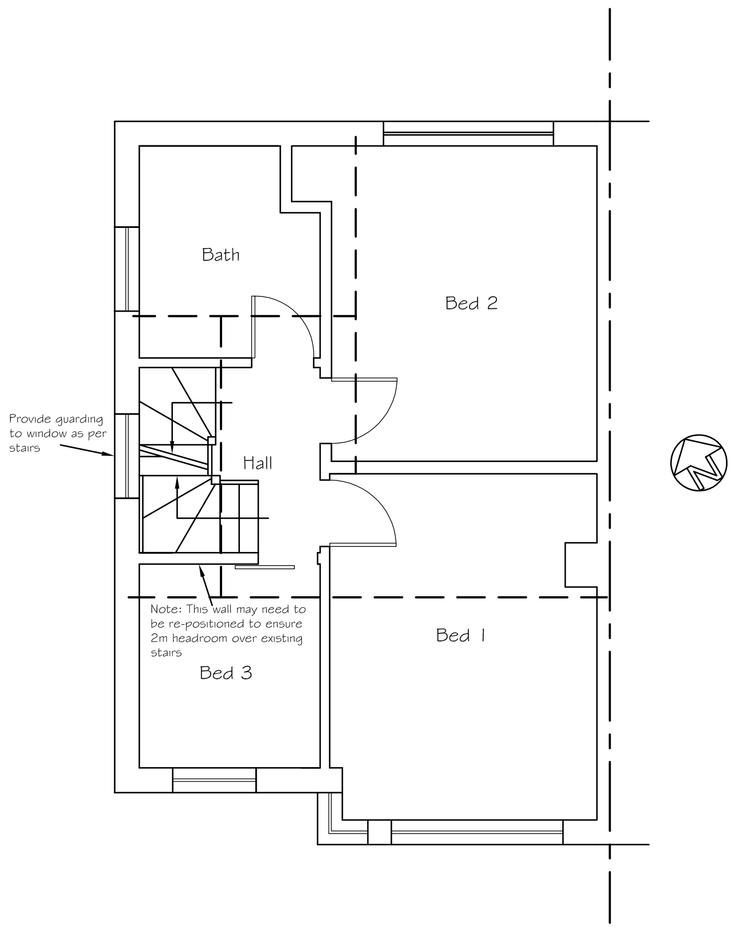



Proposed First Floor Plan

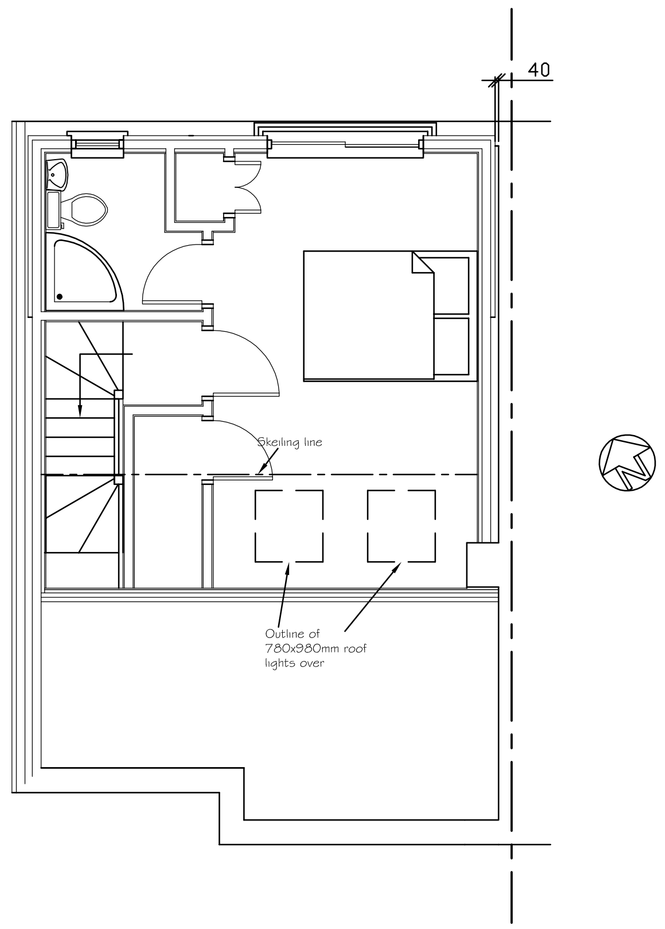


Proposed Second Floor Plan

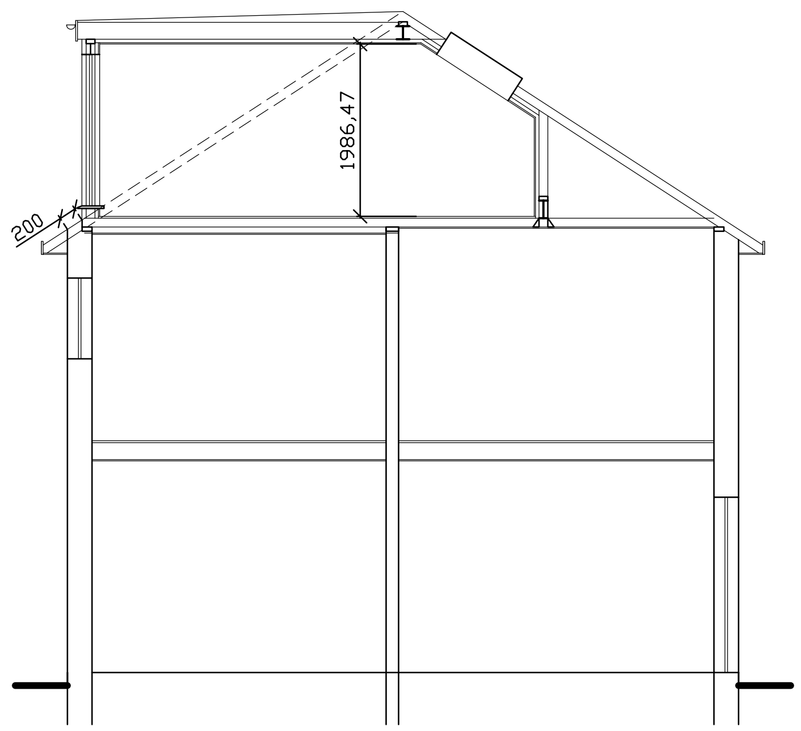

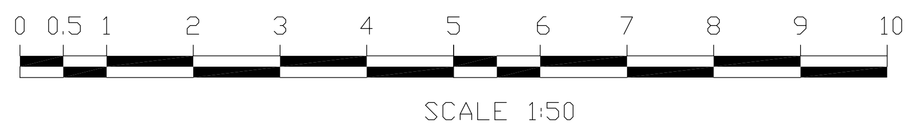

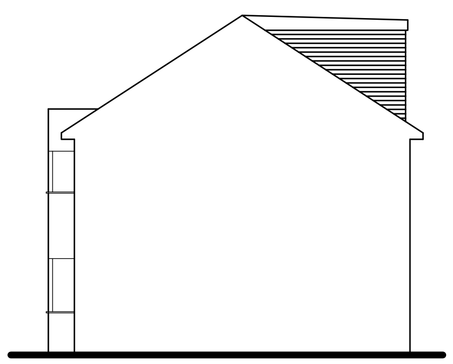


Proposed Side (South-East) Elevation

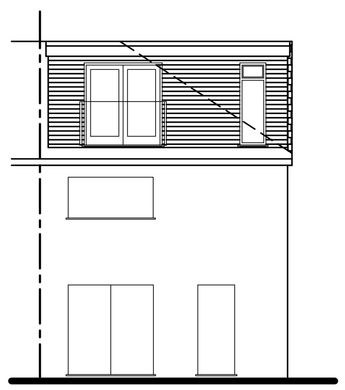


Proposed Rear (North-East) Elevation


Note: All materials to match existing
Volume of proposal is:
Hip to gable = 8.34x2.85x3.97/6 = 15.73m3
Dormer = 3.82x2.32x5.62/2 = 24.90m3
Total 40.73m3

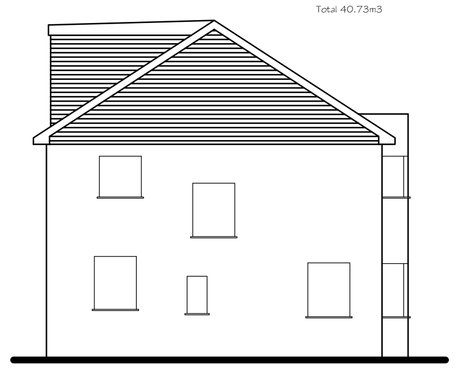


Proposed Side (North-West) Elevation

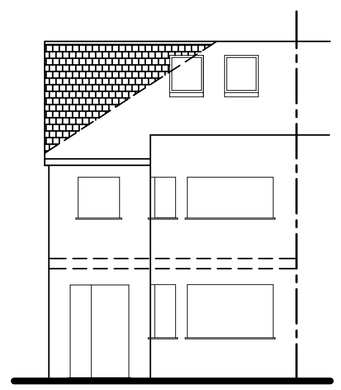

Proposed Front (South-West) Elevation

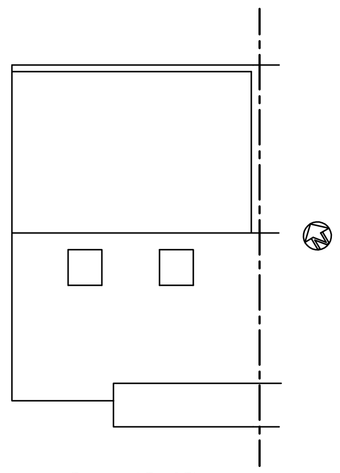

Proposed Roof Plan

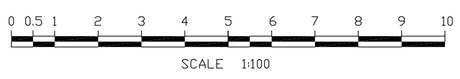

Tony Rogers
Building Consultants
Address: 40 Dawn Crescent, Upper Beeding
West Sussex, BN44 3WH
Telephone: 01903 815225 Fax: 01903 815225

Rev.	Date:	Revision Description:

Client: Mr & Mrs K Edwards

Address: 39 Mersham Gardens
Worthing
West Sussex
BN12 4TQ

Project: Proposed rooms in roof with hip to gable and rear dormer

Scale: 1:50 1:100
Paper Size A1

Date: May 2024

Drawing No: 24/1576/03

Drawn By: AWR

Revision: