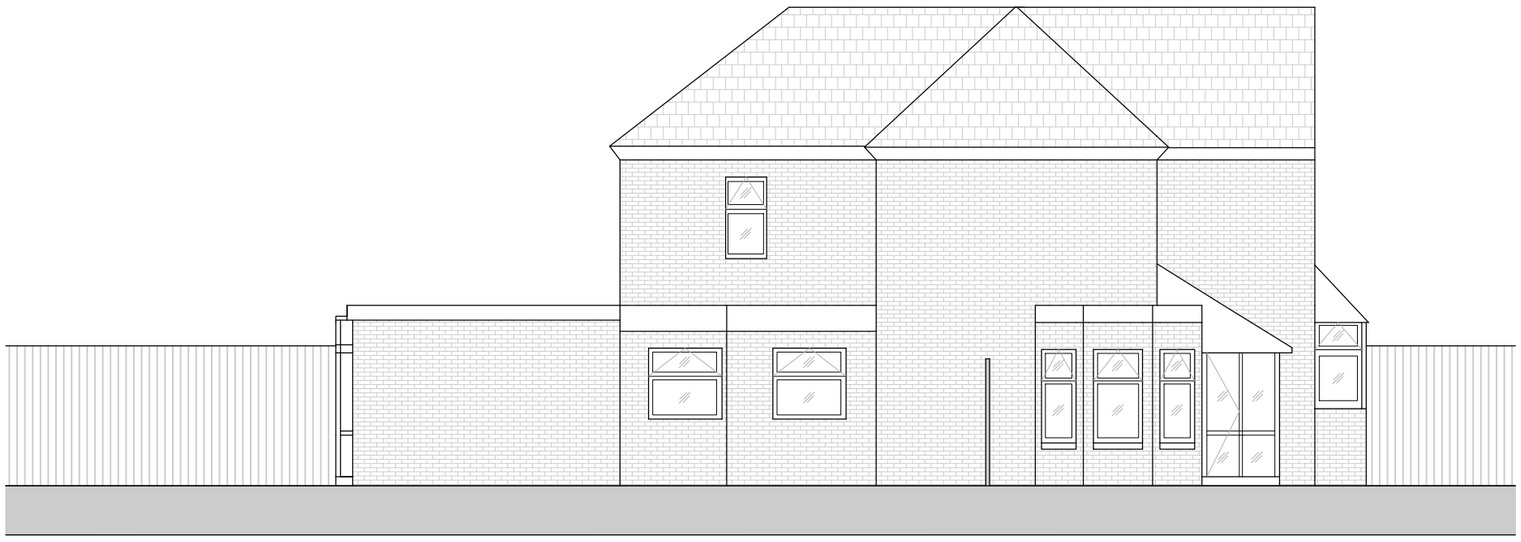

ELEVATION E-E (SOUTH) - EXISTING

Notes:

0 5m

SITE: 91 SOUTH FARM ROAD	2407-ELE-04 DRAWING NO.		2407 PROJECT NO.	31.07.2024 DATE.	G.A.S Gledhill Architecture Studio 6 Thorn Road Worthing 44 7985112212
TITLE: ELEVATIONS - EXISTING (3 OF 3)	1:100 SCALE AT A3.	SG DRAWN.	/ CHECKED.	/ REVISION.	