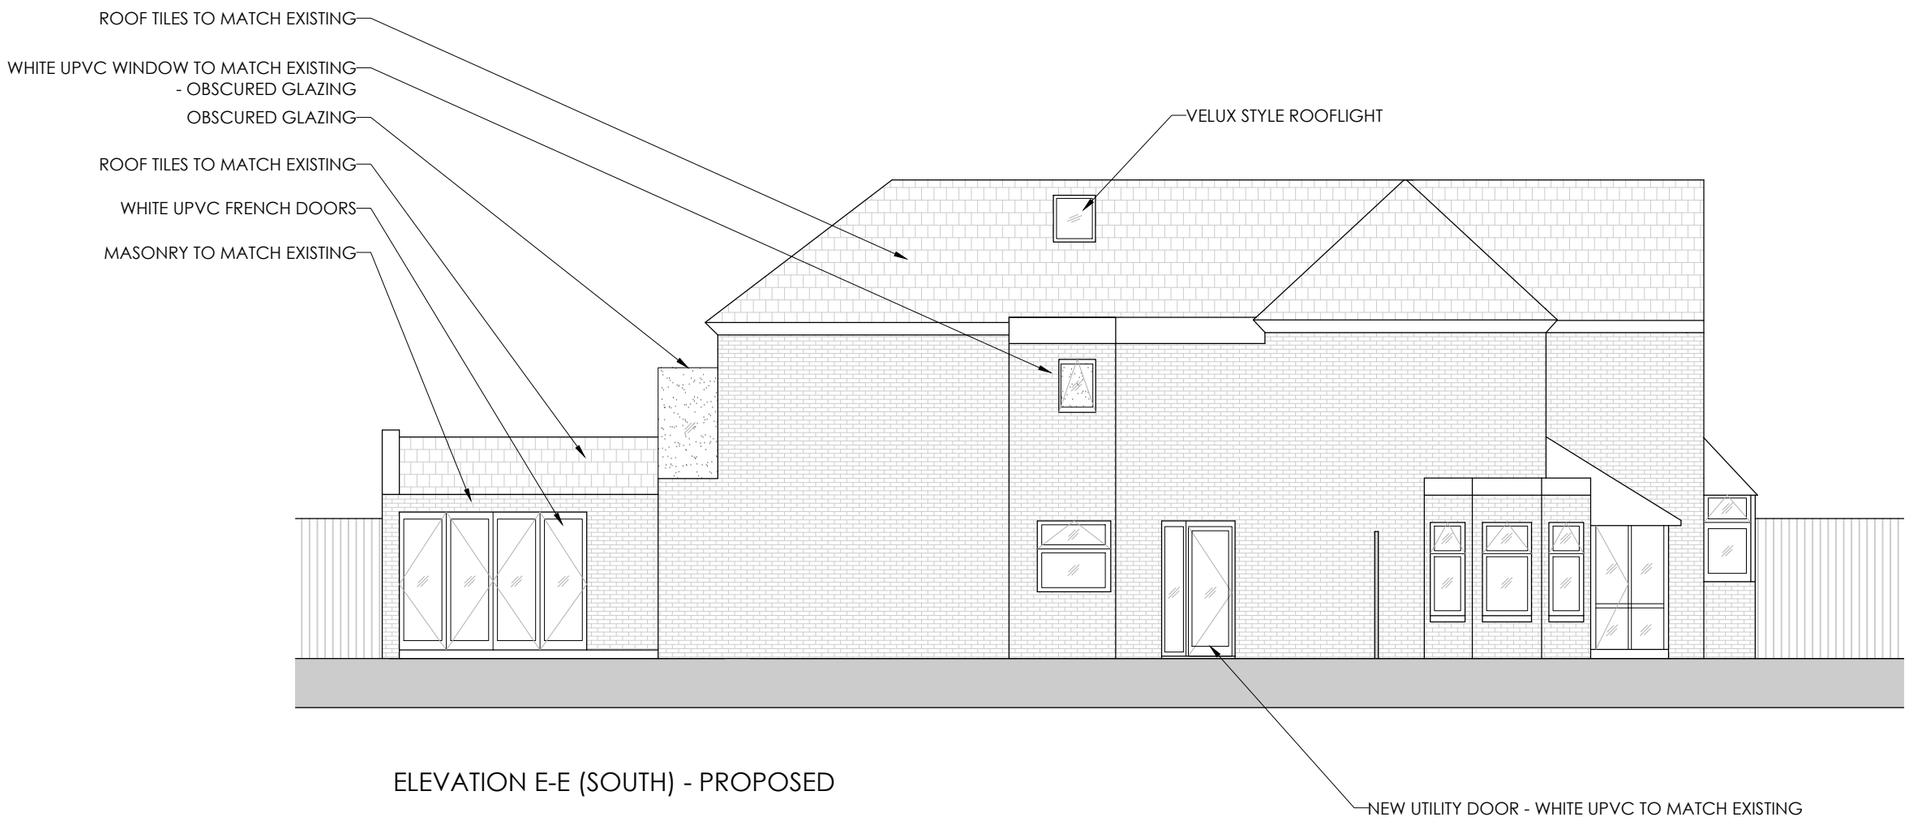

ELEVATION E-E (SOUTH) - PROPOSED

0 5m

Notes: 05/08/2024 REV A - second floor light tunnel and rooflight locations amended

SITE: 91 SOUTH FARM ROAD	2407-ELE-05 DRAWING NO.		2407 PROJECT NO.	31.07.2024 DATE.	G.A.S Gledhill Architecture Studio 6 Thorn Road Worthing 44 7985112212
TITLE: ELEVATIONS - PROPOSED (3 OF 3)	1:100 SCALE AT A3.	SG DRAWN.	/ CHECKED.	/ REVISION.	