
Listed Building Consent Application - AMENDMENT (19/07/2021)

Ref: AWDM/1219/21/INVAL

Address: Old Malt Cottage, 104 Connaught Avenue, Shoreham by Sea BN43 5WP
Grade II Listed

Subject: To replace two windows.

Window 1 – Front of cottage, lounge, ground floor

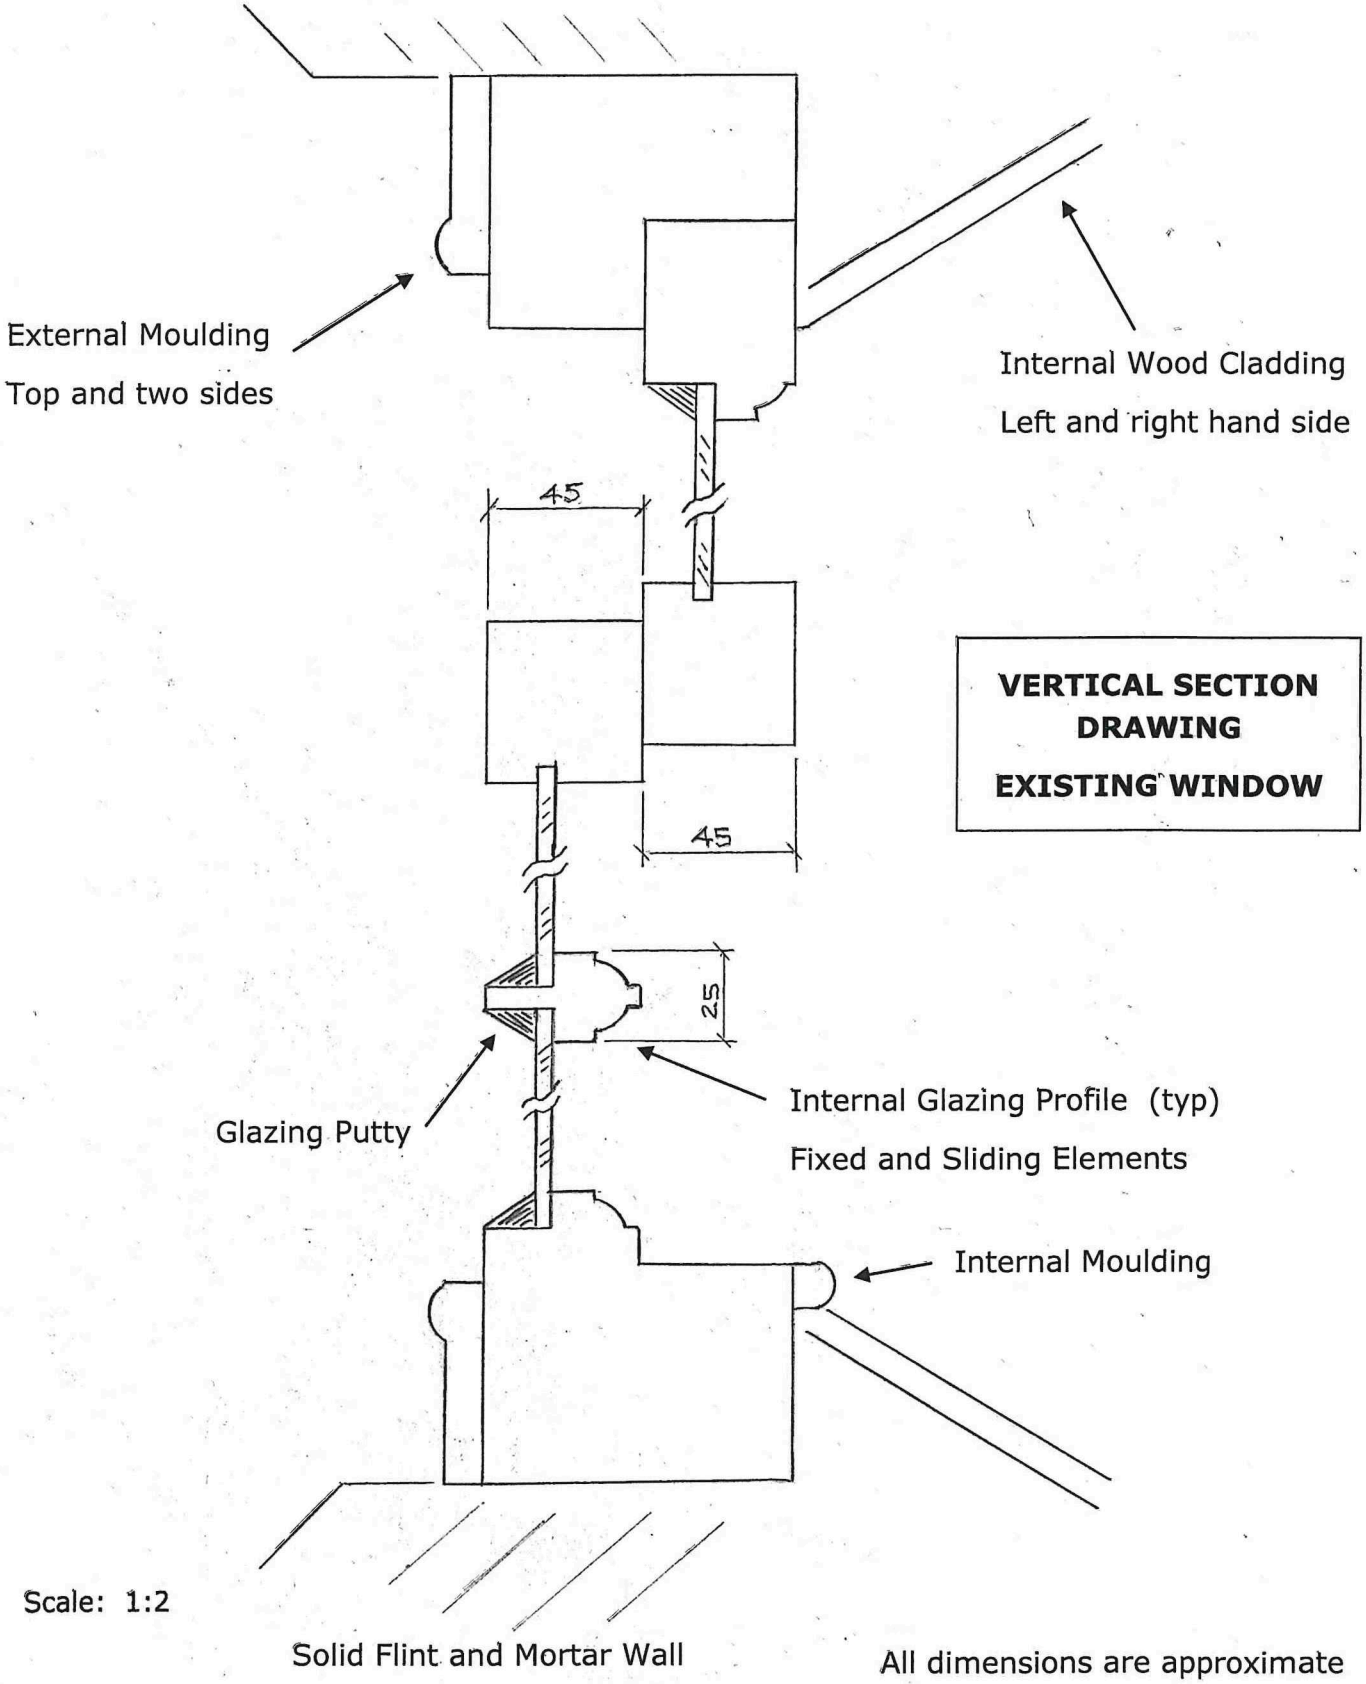

Scale: 1:2

All dimensions are approximate