CT Architects Ltd
PM House,
Riverway Industrial Estate,
Peasmarsh, Surrey
GU3 1LZ

**Note:**
All drawings to be read in conjunction with all other drawings as noted on issue sheet.

Extent of Site Boundary indicated thus:

| Site Finishes | |
|---|---|
| Perimeter fence | Existing timber fence |
| Boundary wall | N/A |
| Car park finish | Existing tarmac |
| Drive thru finish | Existing tarmac |
| Patio finish | Existing brick paving |
| Footpaths | Existing tarmac |
| Soft landscaping | Hedge, Shrubs, Grass |

AMENDMENT

| ADUR & WORTHING PLANNING SERVICES | |
|---|---|
| PLAN | AWDM/1025/17 |
| DATE VALID | 10.07.17 |

| REV. | DATE: | DRAWING REVISIONS: | BY: | CHECKED |
|---|---|---|---|---|
| E | 10-07-17 | Notes added. | PM | PF |
| D | 07-07-17 | Remote bin store shown | PM | PF |
| C | 06-07-17 | Updated to proposed layout | PM | PF |
| B | 03-06-14 | Amended for SBS issue. | CR | PF |
| A | 18-11-10 | First Issue | SS | PF |

This drawing has been reviewed and signed off by McDonald's Restaurants Ltd any errors, changes or discrepancies should be reported to the McDonald's project manager and designers prior to commencing work on site

Name (PM): Date:

Signature:

**GENERAL NOTES:**
All works are to be undertaken in accordance with the Building Regulations and the latest British Standards.
All proprietary materials and products are to be used strictly in accordance with the manufacturers recommendations.
All dimensions to be checked on site prior to construction.

PROPOSED DEVELOPMENT AT: STORE No.:
Eastern Avenue
Shoreham, BN43 6PW
1256

ON BEHALF OF:
McDonald's Restaurants Ltd

DRAWING TITLE:
Block Plan

| DRAWN BY | CHECKED BY | DRAWING No. | REV No. |
|---|---|---|---|
| SS | PF | 0912-1256-02 | E |
| SCALE & SIZE: 1:500@A3 | DATE: 11-11-10 | | |

CT Architects Ltd
PM House,
Riverway Industrial Estate,
Peasmarsh, Surrey
GU3 1LZ

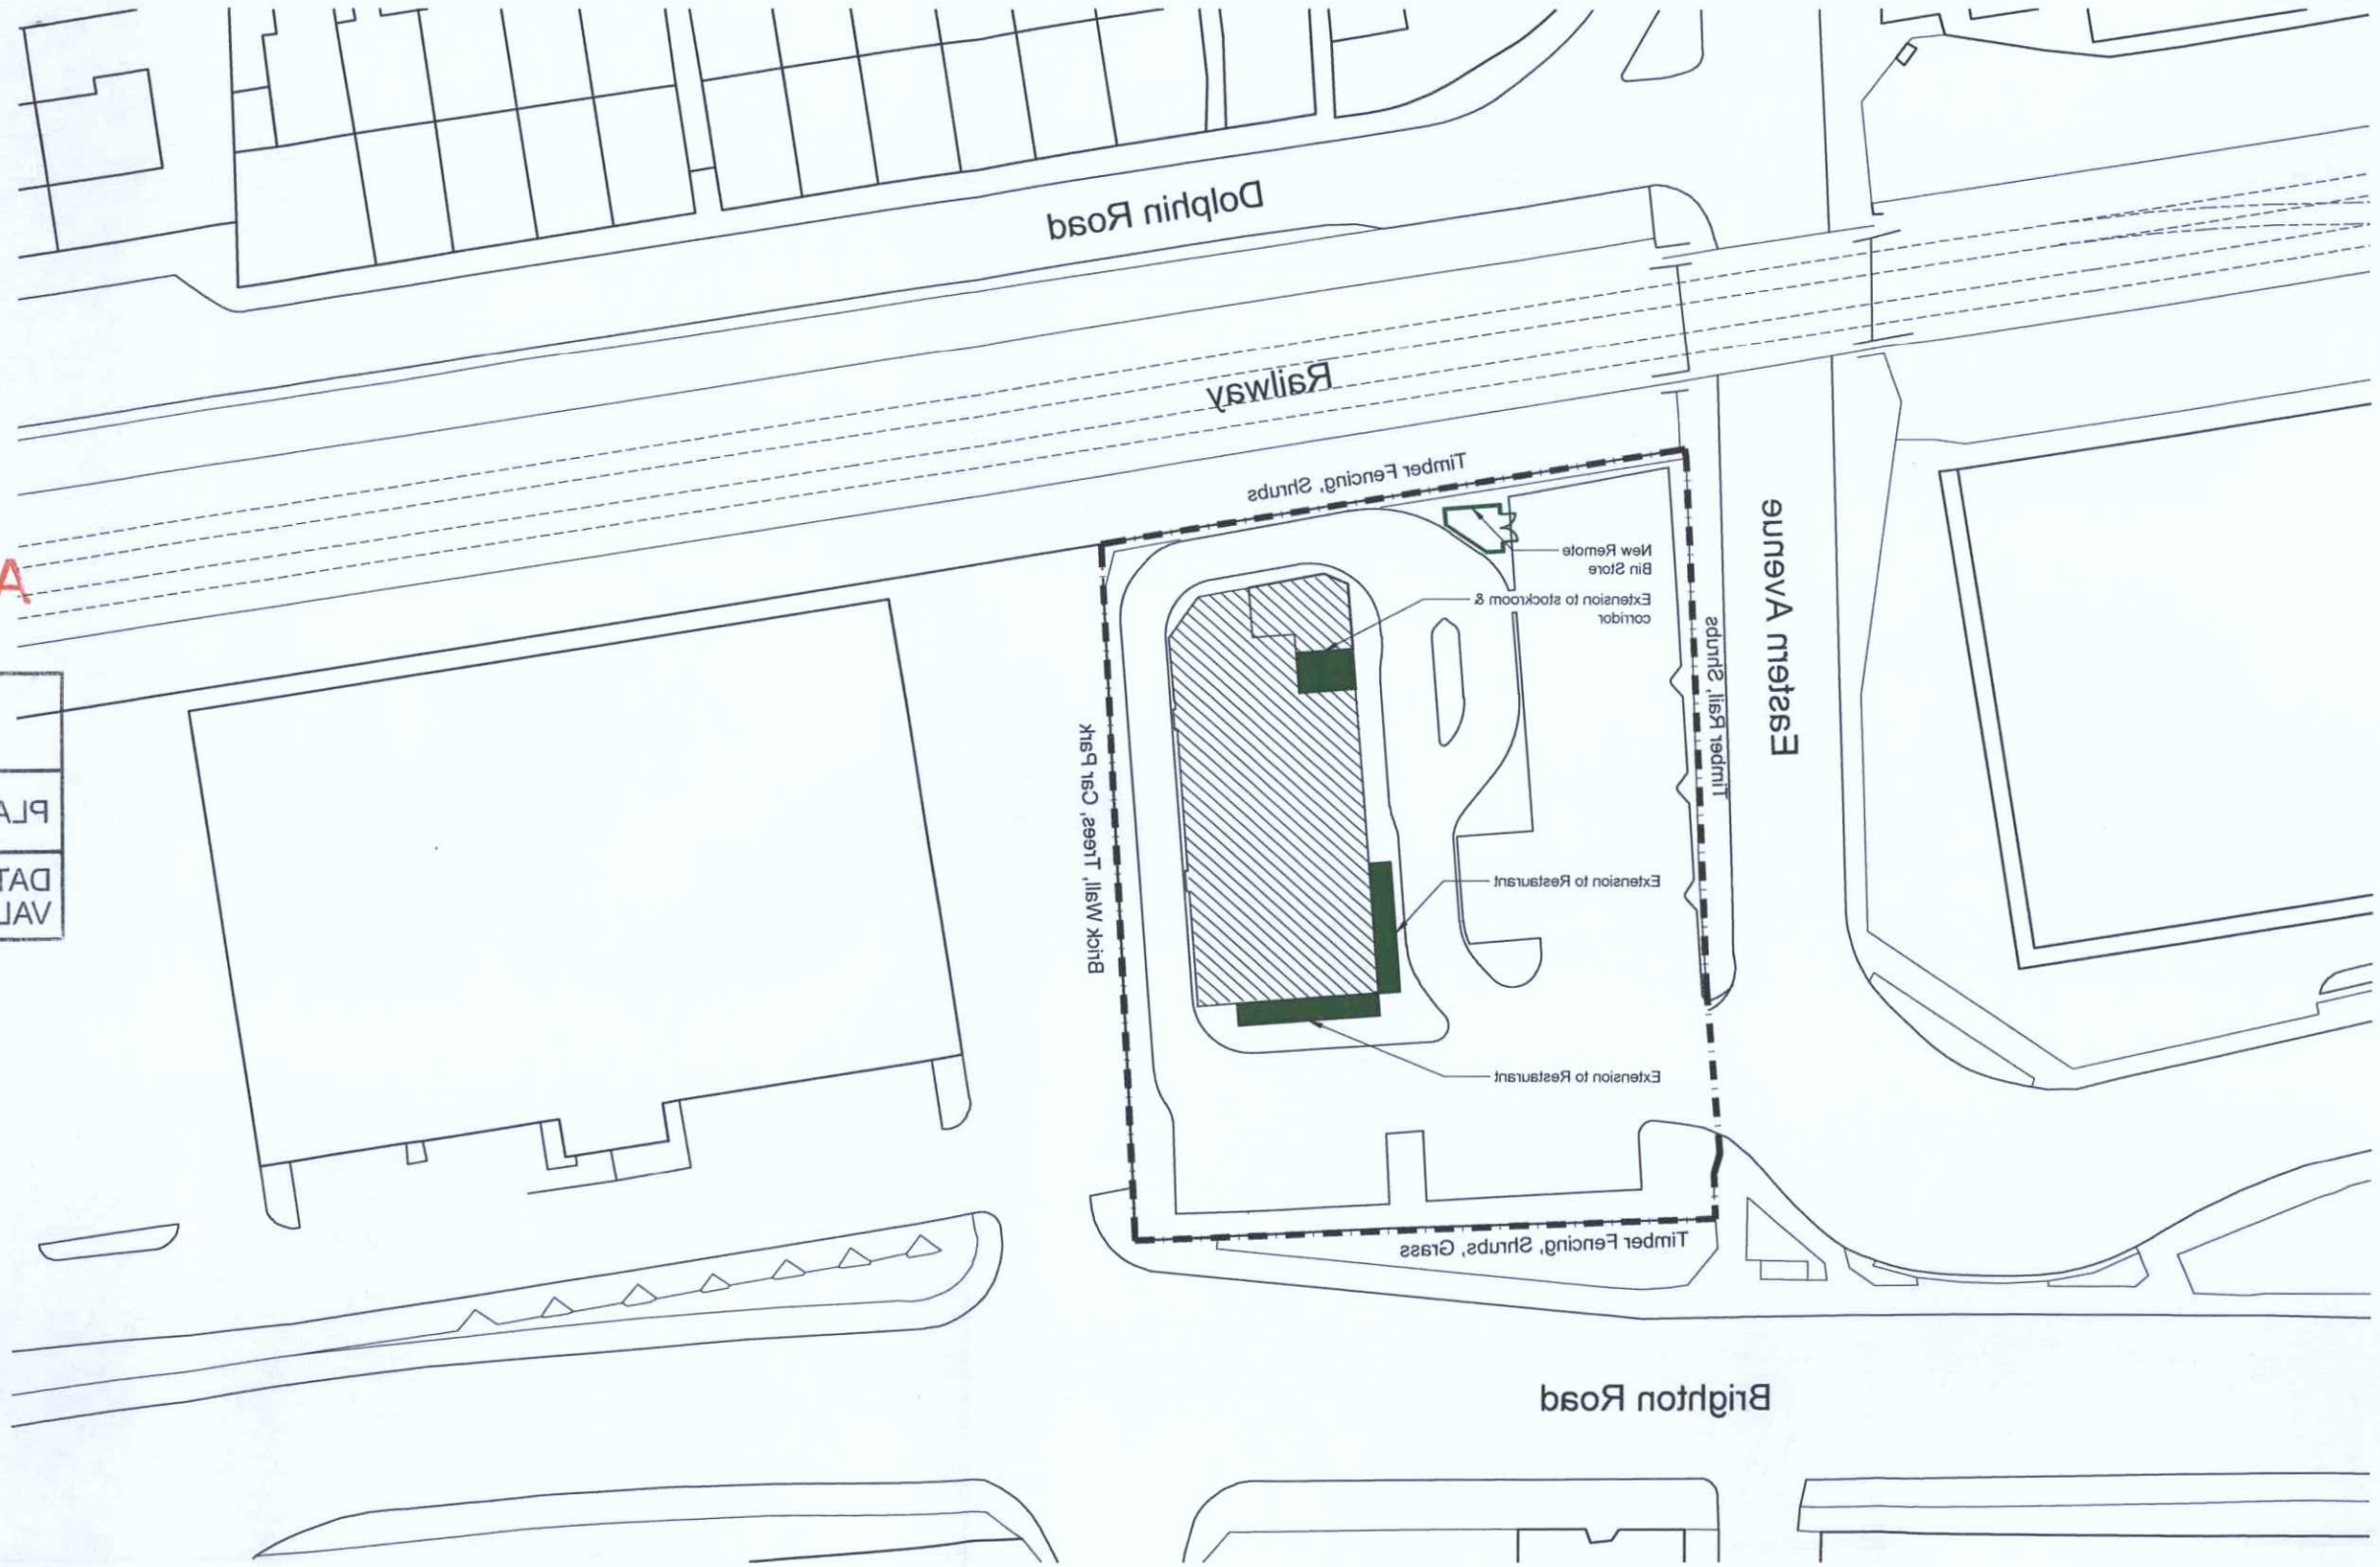


## Block Plan
Scale 1:500

0 12.5m 25m 37.5m 50m