Housing-Solutions
Better Homes by Design
07780 795121
housing-solutions@outlook.com

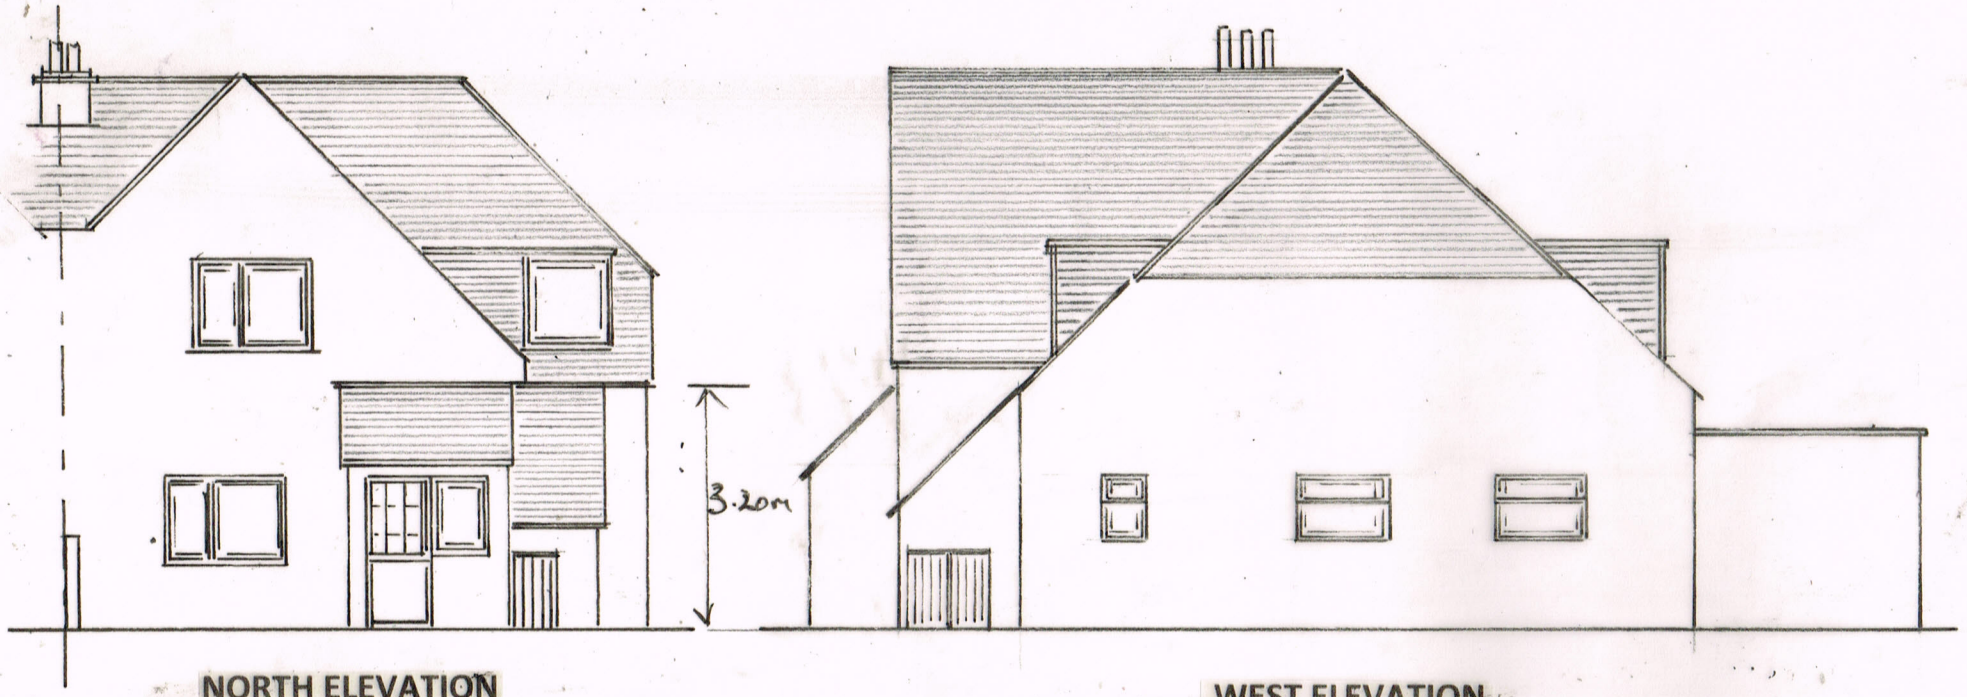

NORTH ELEVATION

WEST ELEVATION



SOUTH ELEVATION

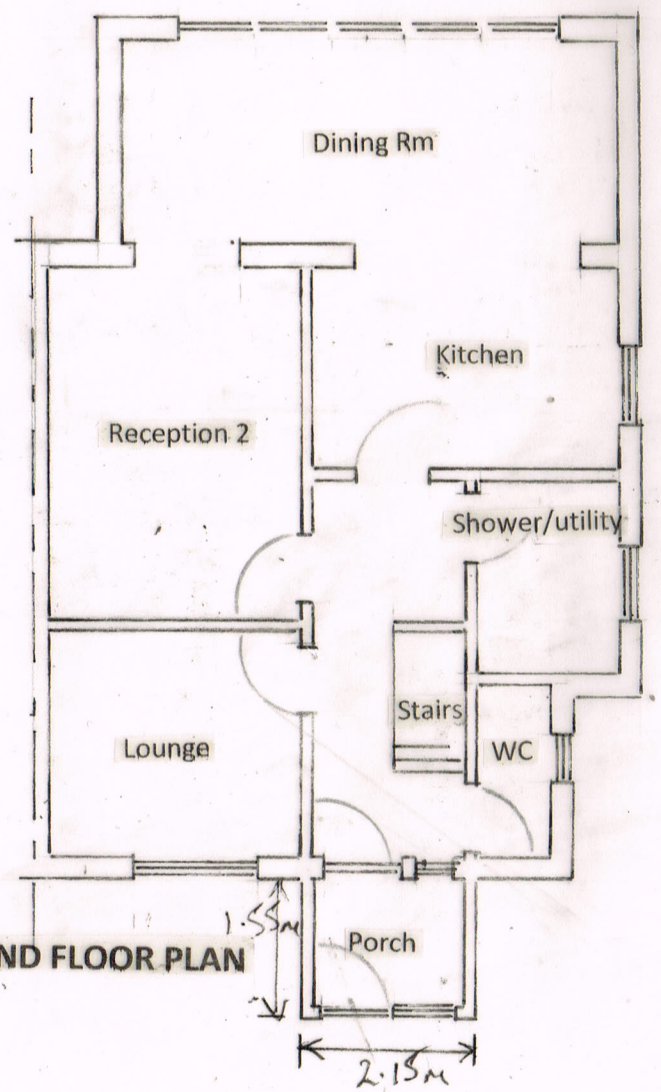

GROUND FLOOR PLAN

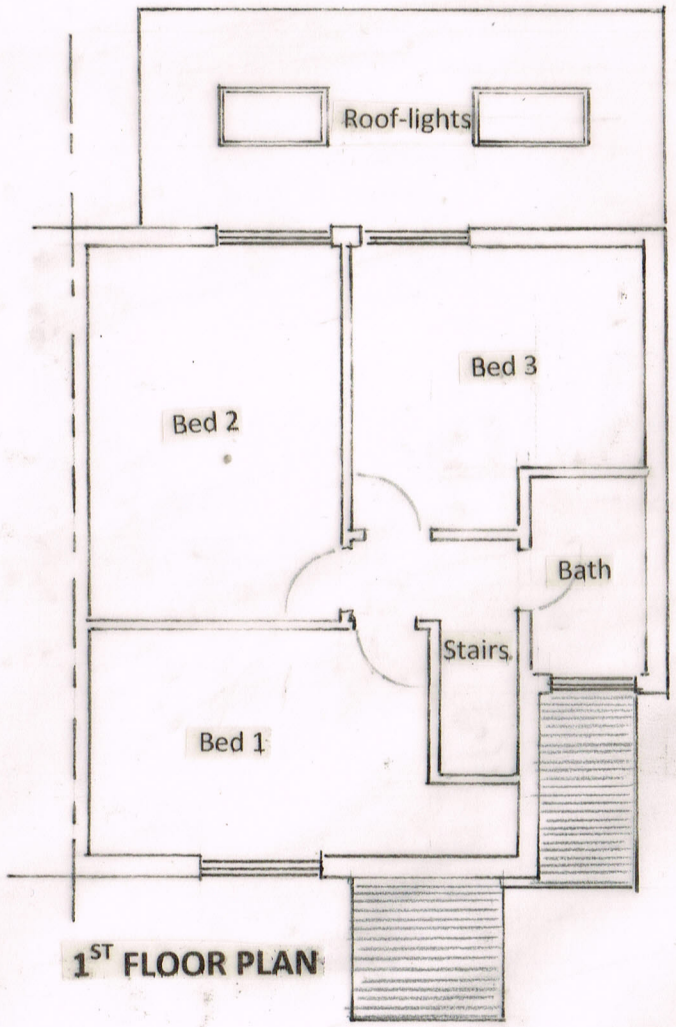

1ST FLOOR PLAN

5M

SITE ADDRESS:	118 Gordon Road, Shoreham-by-Sea, BN43 6WG	CLIENT DETAILS:	Mr Rob South Site Address		
DRAWINGS:	Existing Floor Plans & Elevations	DRAWN BY:	A BRILEY	REF:	118GR/0723/21002
DATE:	Sept. 2023	SCALE:	1: 100 (A3)	REV:	A