PROPOSED

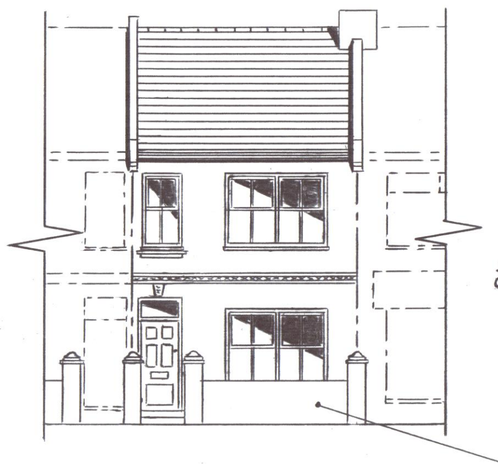

FRONT/WEST ELEVATION
1:100



SIDE/SOUTH ELEVATION
1:100



REAR/EAST ELEVATION
1:100

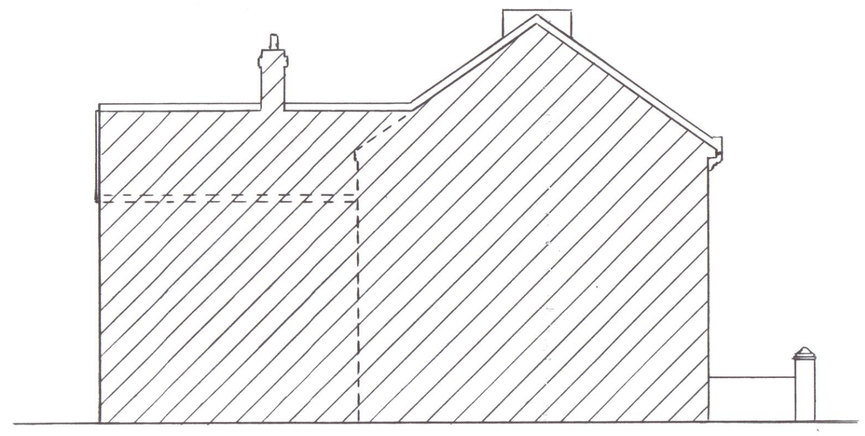

SIDE/NORTH ELEVATION
1:100

PROPERTY FRONTAGE
1:50

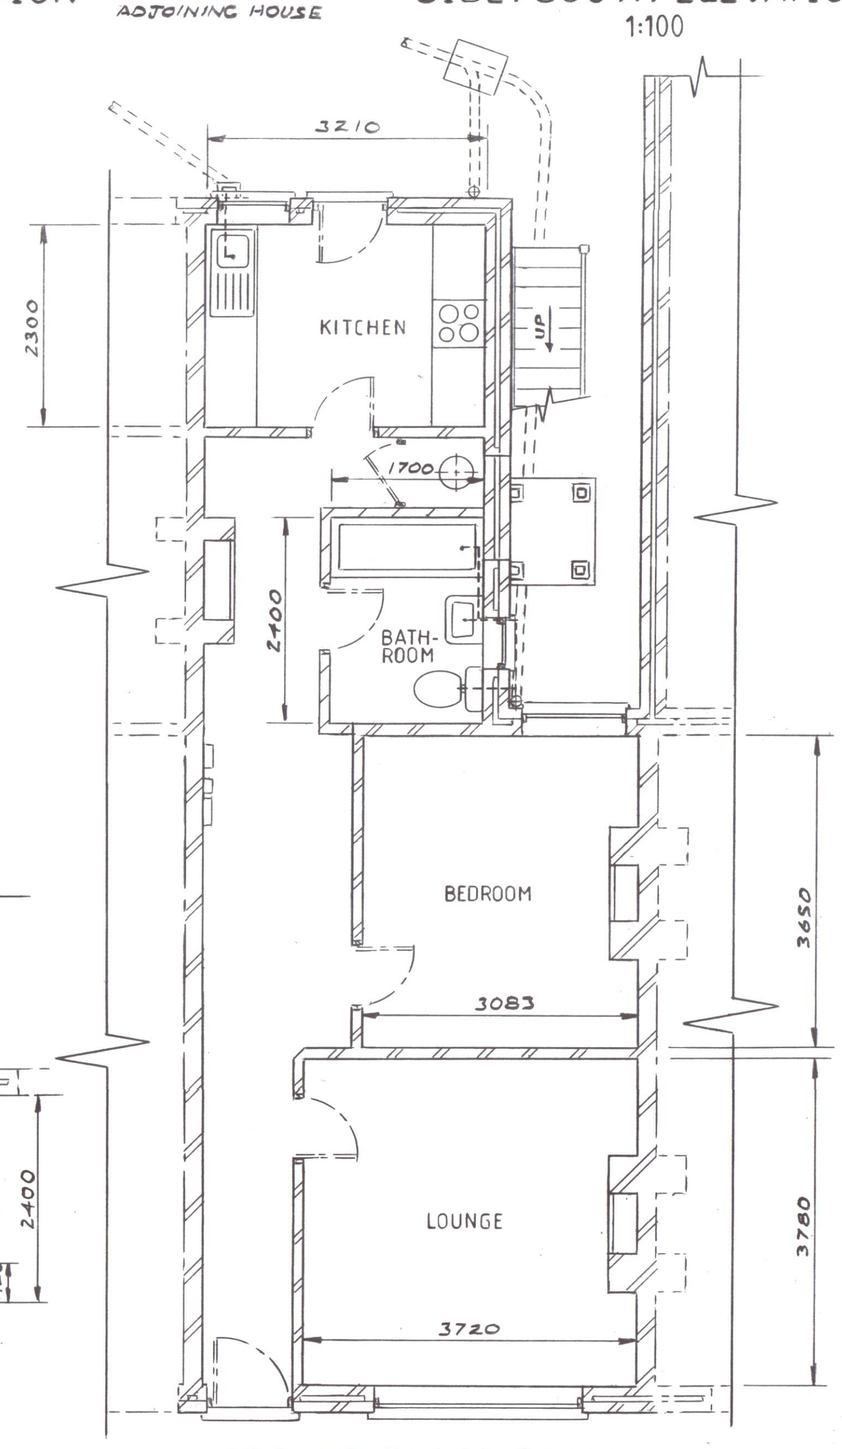

GROUND FLOOR PLAN 1:50
(FLAT 1)

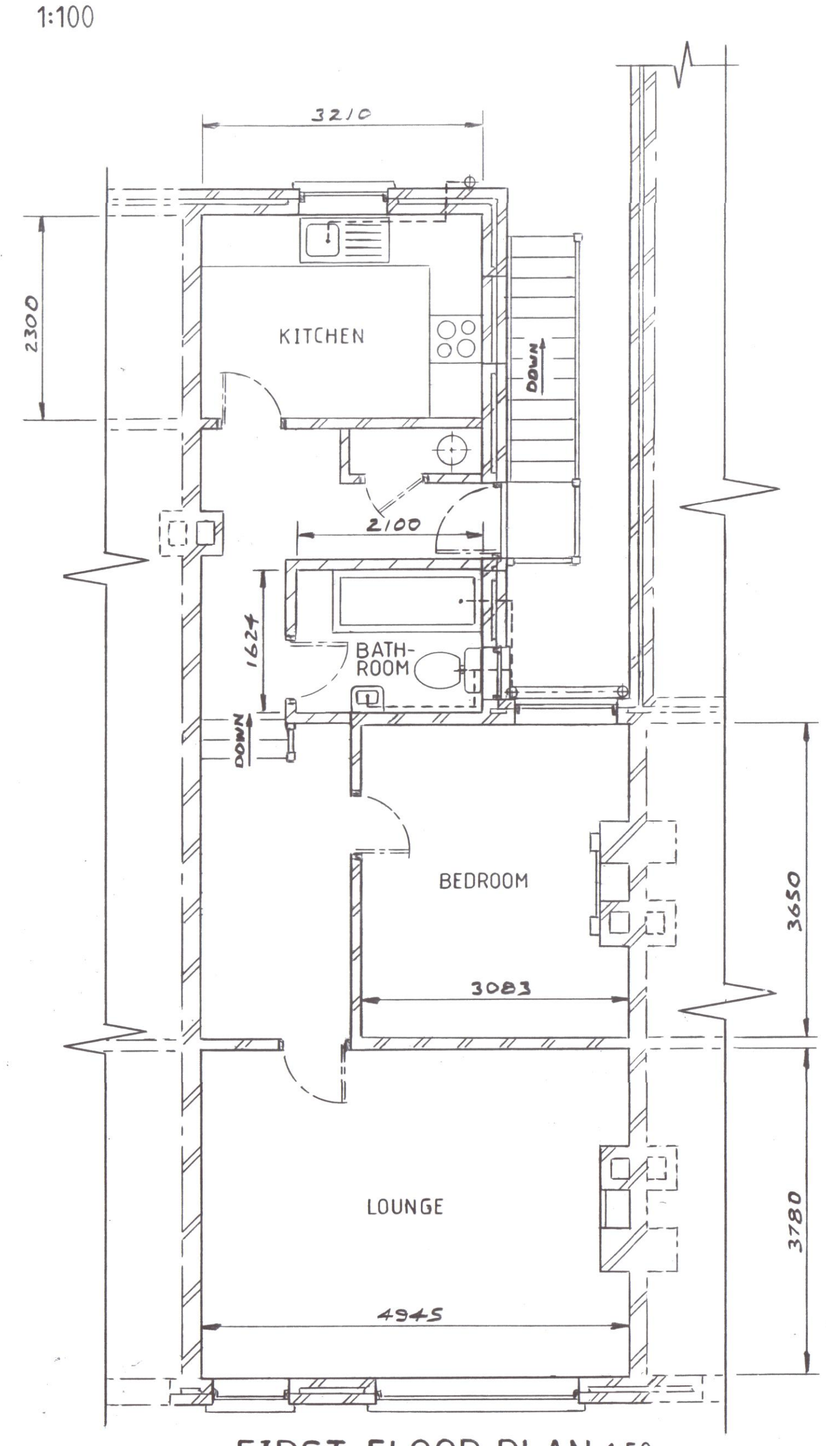

FIRST FLOOR PLAN 1:50
(FLAT 2)

0 1 2 3 4 5 6 7 8 9 10
1:100 Metres

0 1 2 3 4 5 6 7 8 9 10
1:50 Metres

Reference
(5)01/1967 - CONSTRUCTION NOTES AND TECHNICAL SPECIFICATION.
DENRA/1967/1 - EXISTING FLOOR PLANS AND ELEVATIONS.
DENRA/1967/3 - SITE LAYOUT PLAN.
LOCATION PLAN 1:1250

Rev.

Rev. A
PROPERTY FRONTAGE ADDED.
NOV 2023

Copyright ©

Scale	1:50 & 1:100
Drawn	
Date	June 2023

Sheet Size A1

DENRA DESIGN Ltd

Tel: 07973 911 870
denra.design@outlook.com

Title
PROPOSED CONVERSION OF EXISTING BUILDING INTO TWO SELF CONTAINED RESIDENTIAL FLATS AT 54 TEVILLE ROAD, WORTHING, WEST SUSSEX, BN11 1UL.

DIMENSIONS IN MILLIMETRES

Drg No. DENRA/1967/2

Rev. A