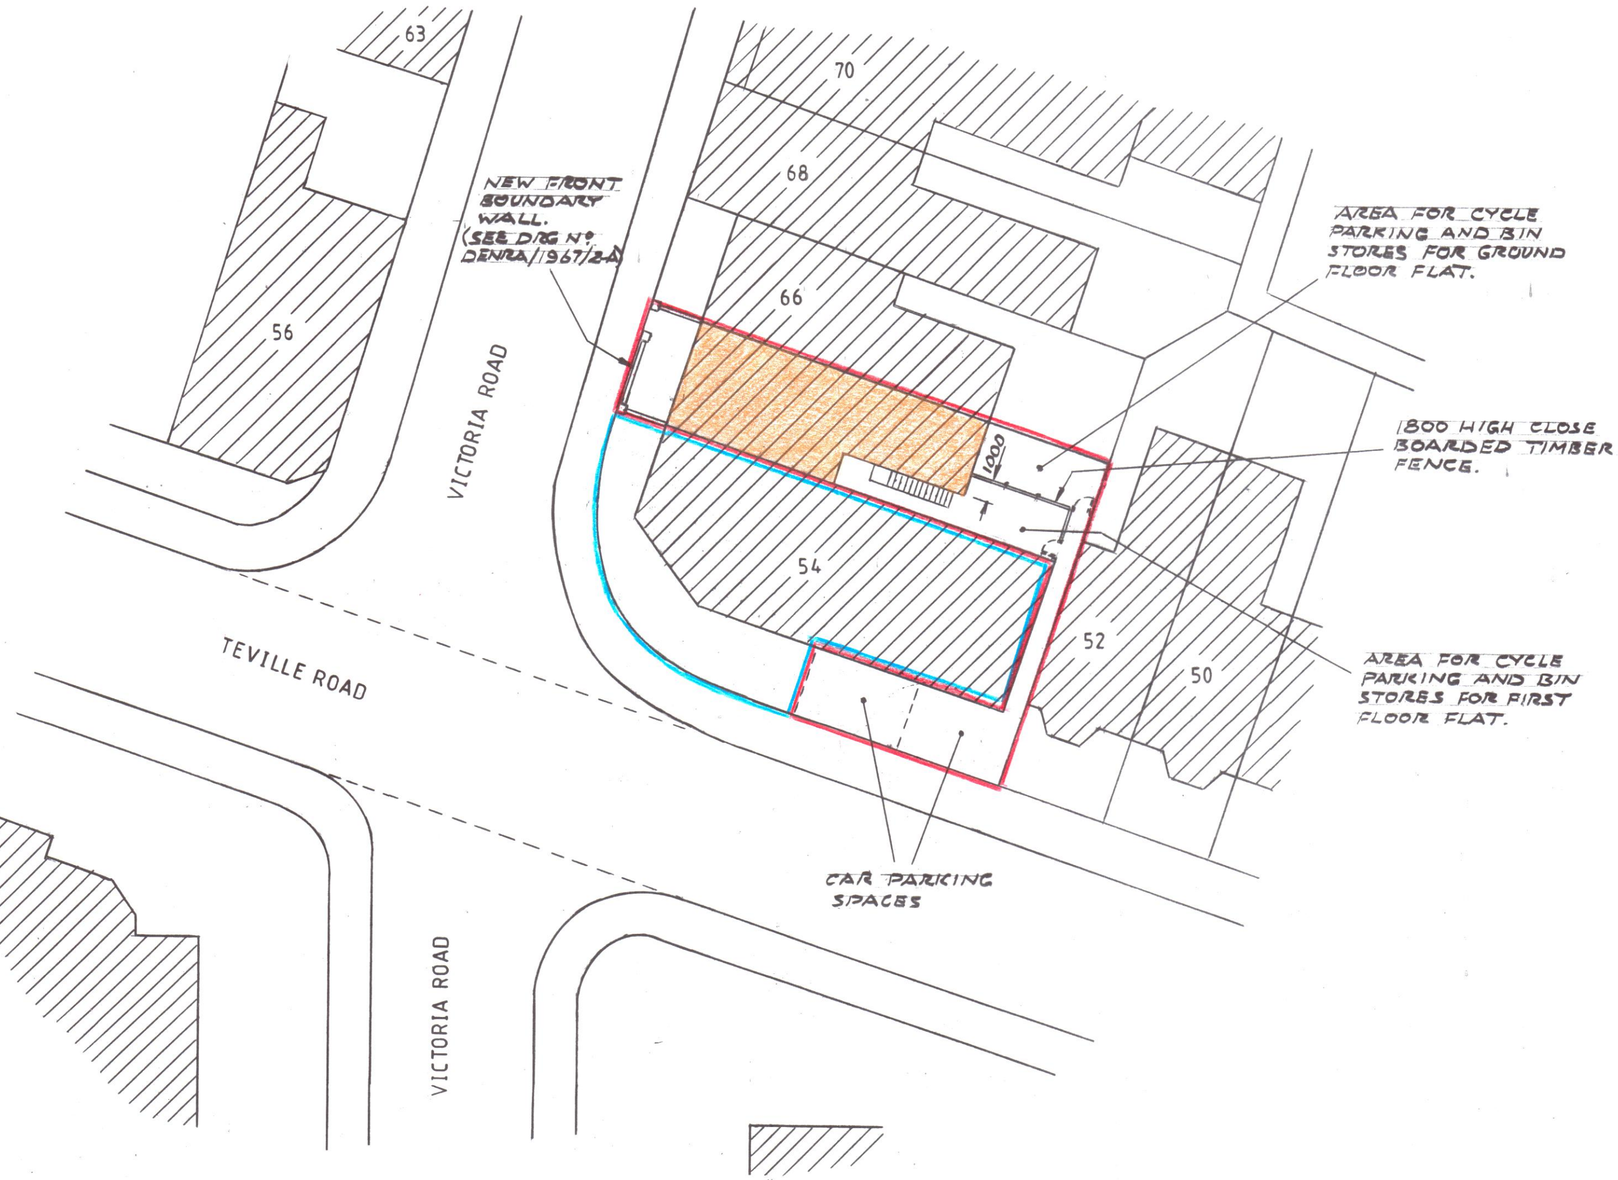

0 2 4 6 8 10 12 14 16 18 20

1:200 Metres

Copyright ©

Scale	1:200
Drawn	
Date	Dec 2023
Sheet Size	A2

DENRA DESIGN Ltd

Tel: 07973 911 870
denra.design@outlook.com

Reference

DENRA/1967/1 - EXISTING FLOOR PLANS AND ELEVATIONS.
DENRA/1967/2 - PROPOSED FLOOR PLANS AND ELEVATIONS.
LOCATION PLAN 1:1250

Title

SITE LAYOUT PLAN FOR PROPOSED CONVERSION OF EXISTING BUILDING INTO TWO SELF CONTAINED RESIDENTIAL FLATS AT 54 TEVILLE ROAD, WORTHING, WEST SUSSEX, BN11 1UL.

DIMENSIONS IN MILLIMETRES

Drg No. DENRA/1967/3

Rev.