
The property owner is required to serve a party structure notice on the adjoining owner as required by The Party Wall etc Act 1996.

Plan 1 of 6

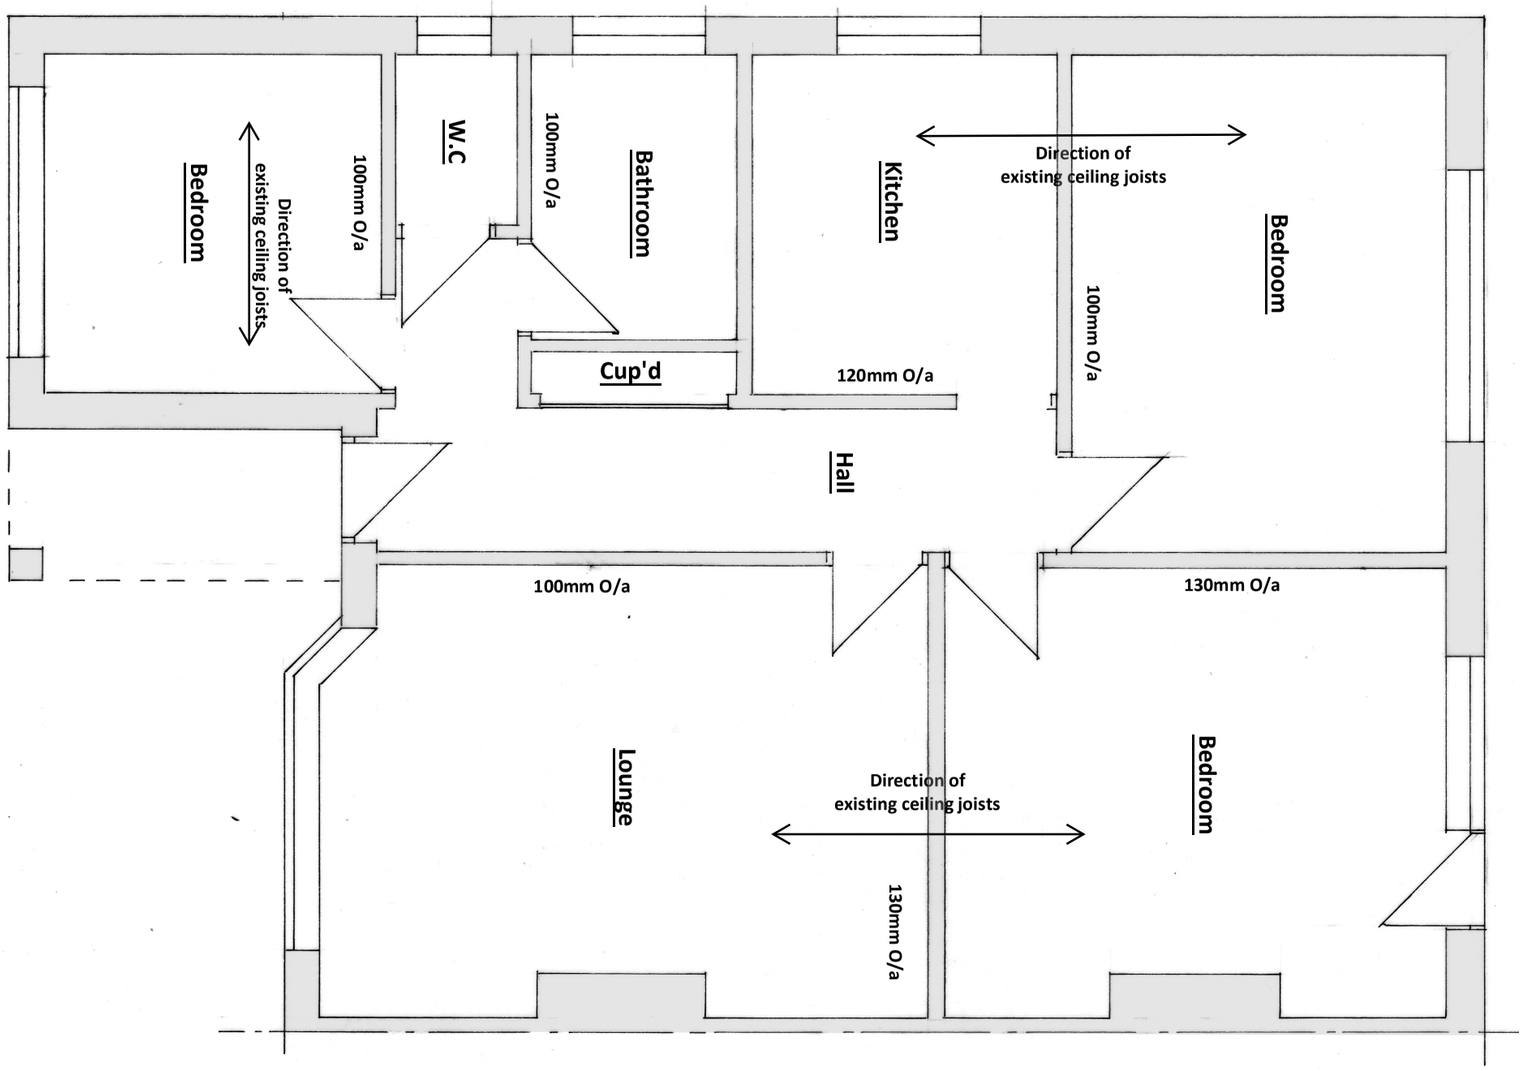

Existing Ground Floor Plan 1:50

1:100

1:50 @ A3

cabe chartered association of building engineers

BSB S.Barrett Architectural, Structural & Party Wall Services stevebsbltd@yahoo.com 07974 715009 cabe chartered association of building engineers	14 Seaside Road, Lancing	Loft Conversion DRAWN BY: Steve Barrett C.Build E, CABE	CLIENT: Mr & Mrs Haughey DATE: 26.05.2023 DRWG No: BSB/23054/1	A3