
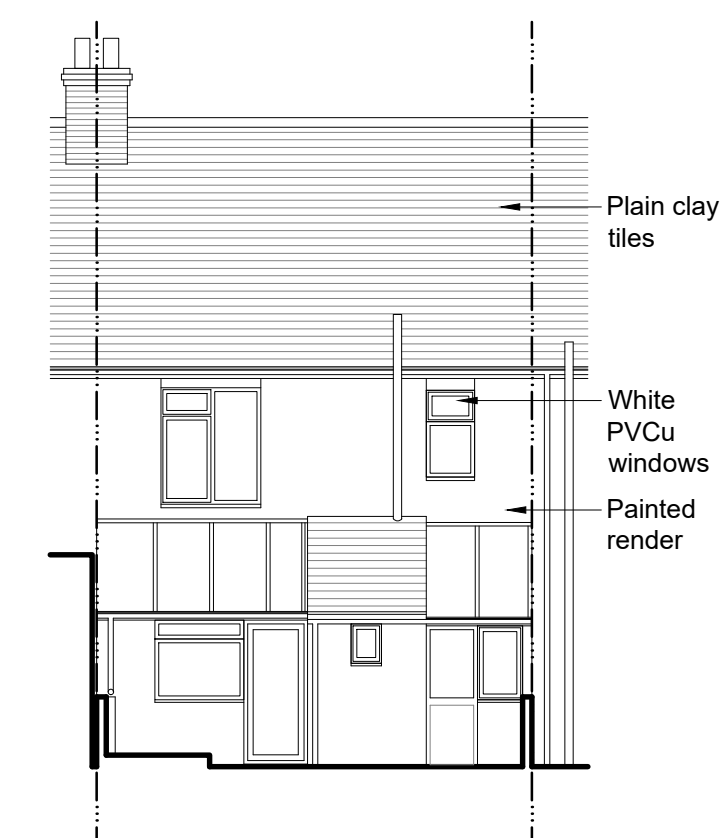
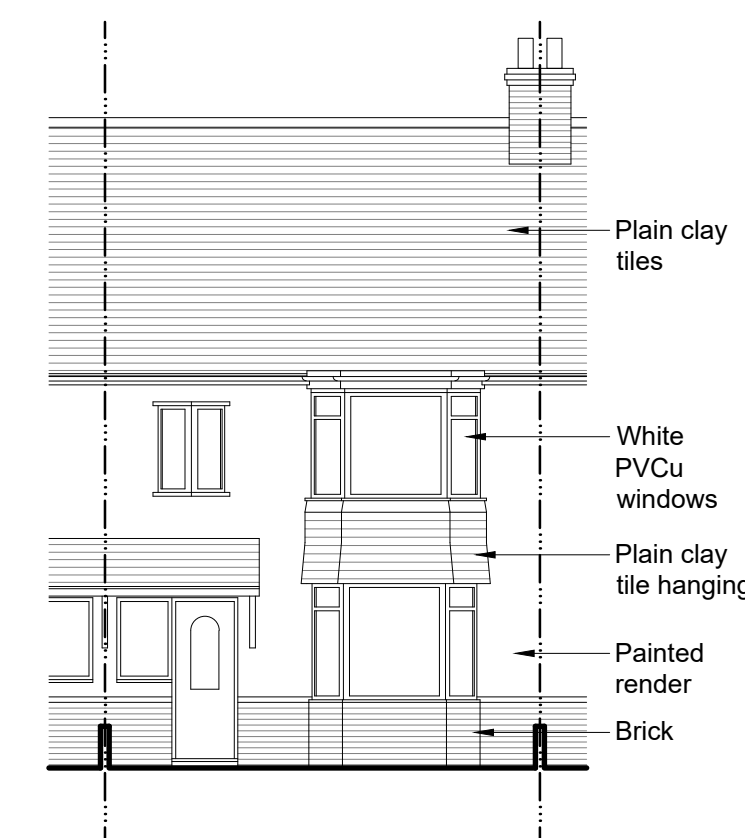
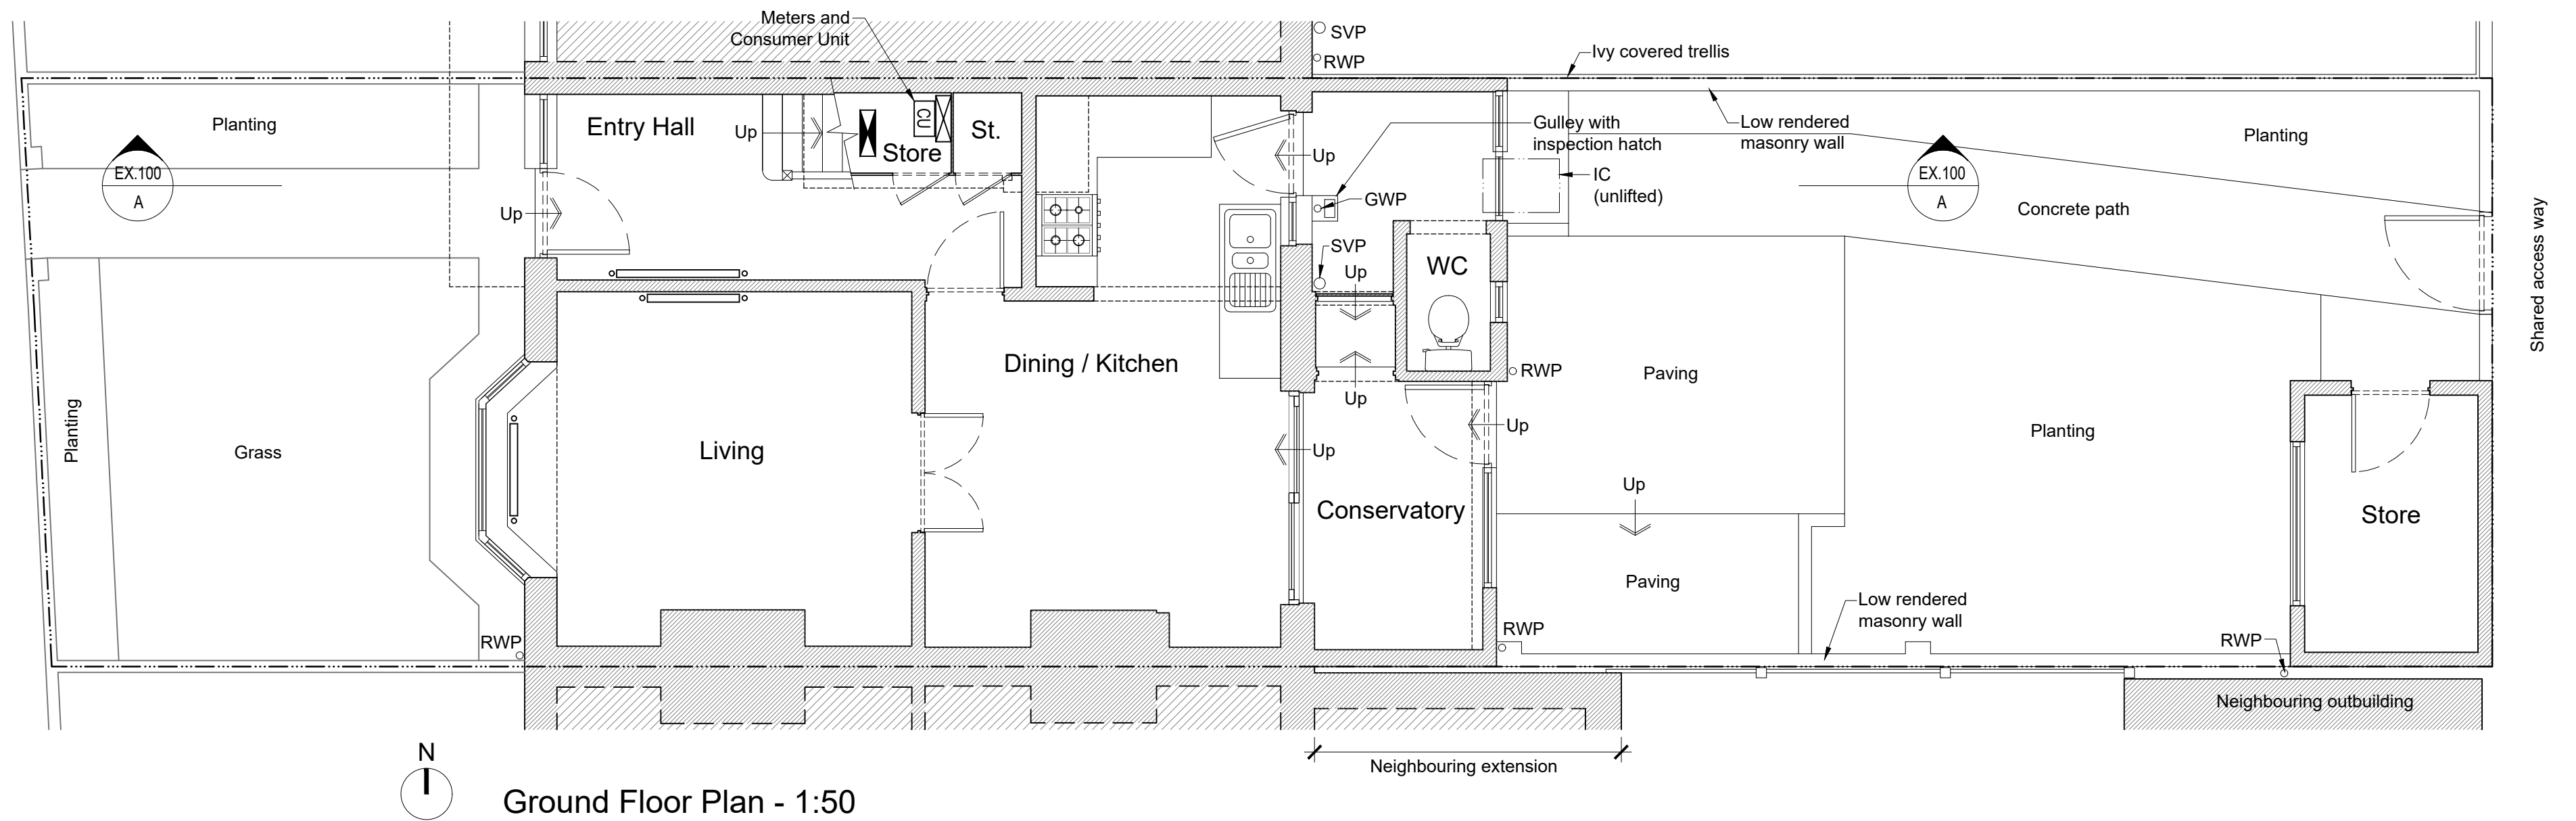
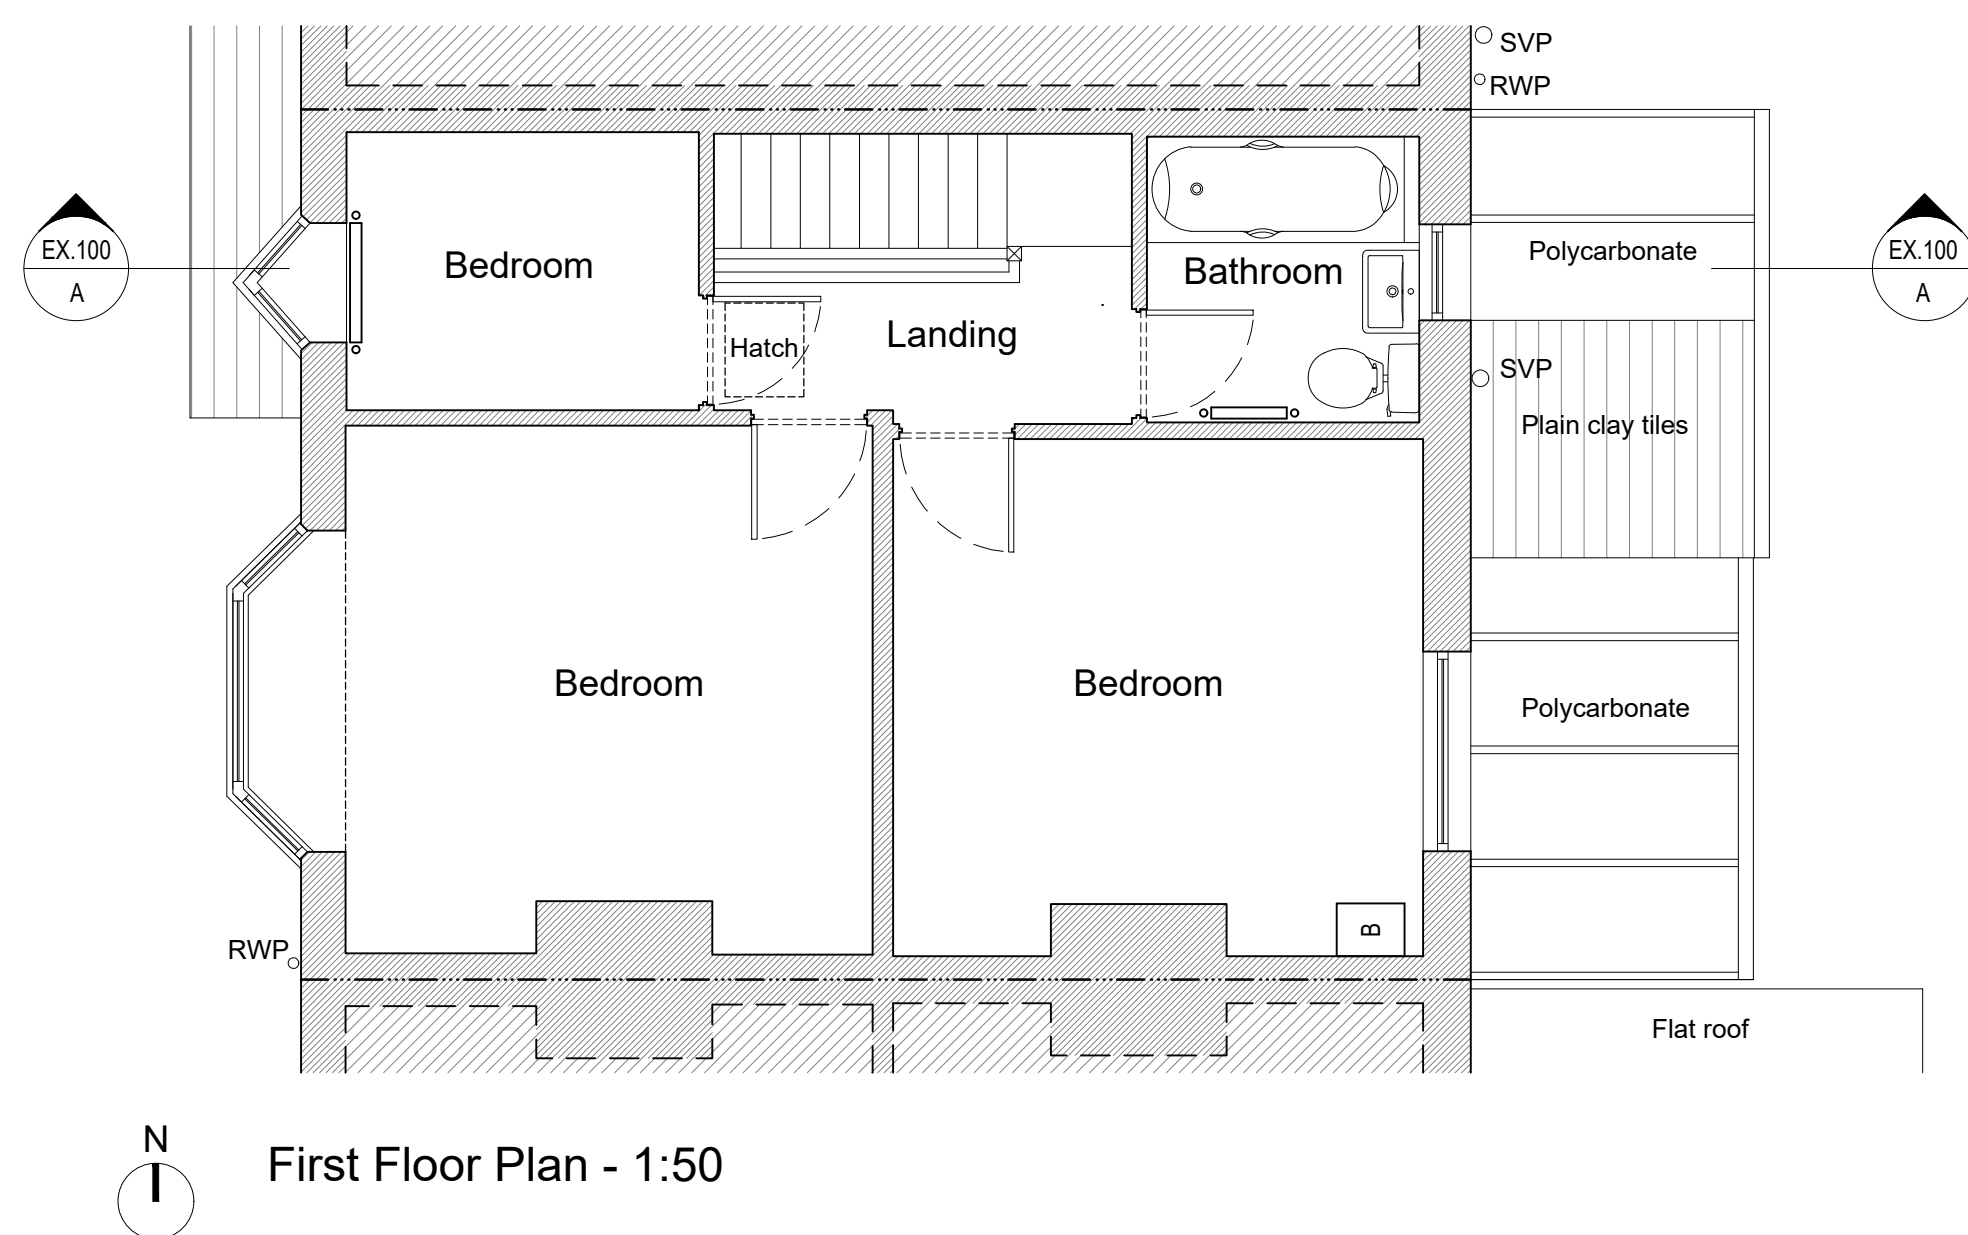
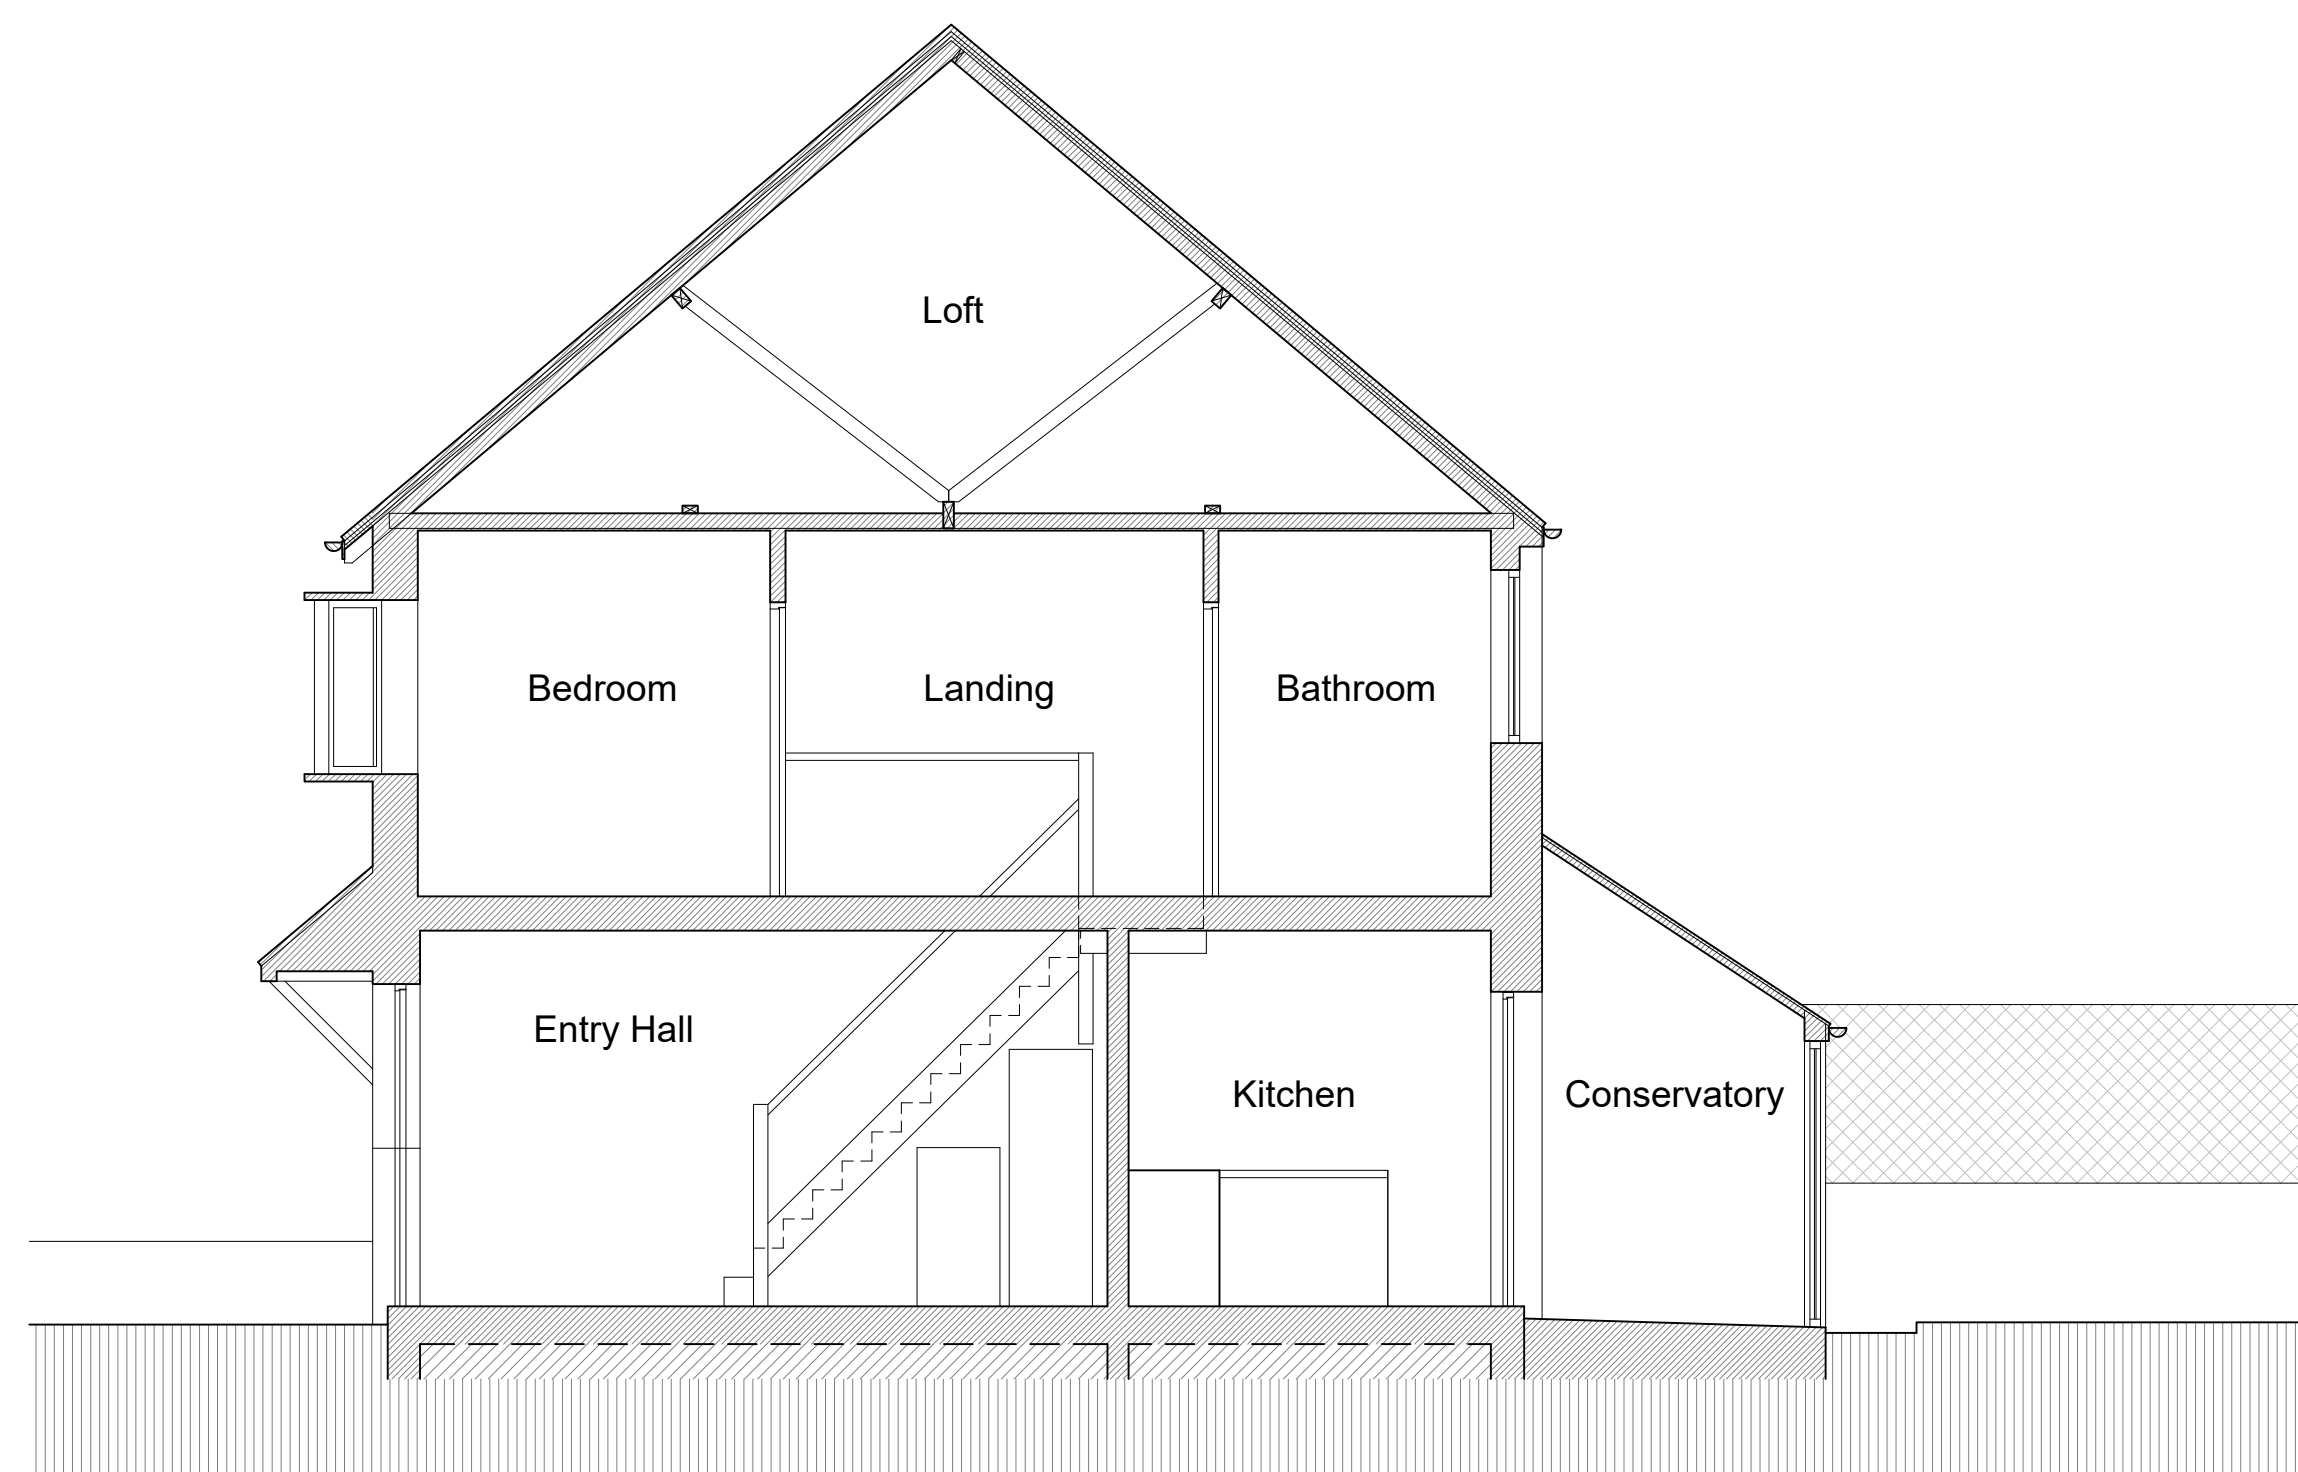


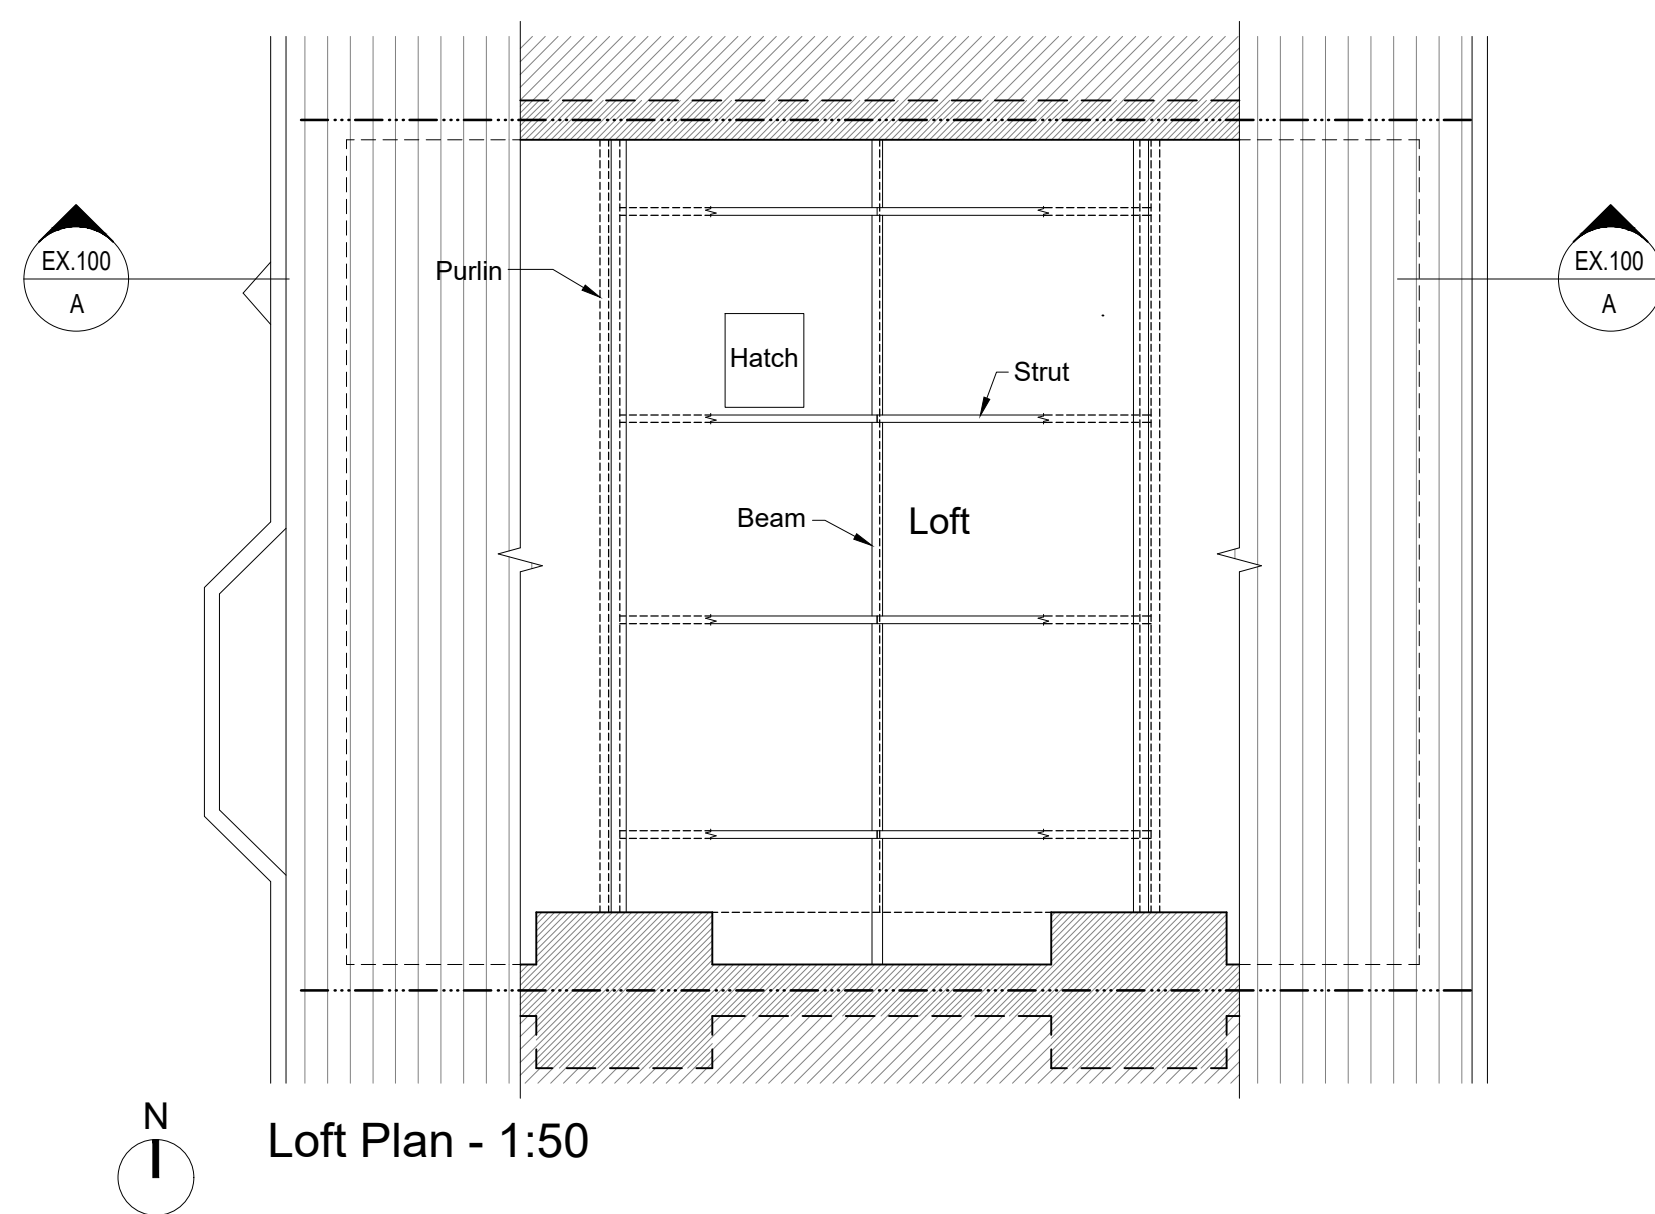

GENERAL STRUCTURE:

- Existing Construction (Make up varies)
- Change in ceiling height above
- Indicative Boundary Line

MECHANICAL & ELECTRICAL:
Indicative only

- Boiler
- Radiator
- Elec. Meter
- Gas Meter
- Consumer Unit

DRAINAGE:
Indicative only

- Existing below ground drainage
- GWP Grey Water Pipe
- RWP Rainwater Pipe
- SVP Soil and Vent Pipe
- IC Inspection Chamber

0 1 2 3 4 5
Scale In Metres @ 1:50

0 2.5 5 7.5 10
Scale In Metres @ 1:100

DEACON + RICHARDSON
ARCHITECTS
email: design@drdtd.co.uk
web: www.drdtd.co.uk
tel: 01273 889080

drawn HH checked TR RIBA stage 01
© Copyright Deacon and Richardson Ltd. rev date comment

client/job
Tanjil+Hannah Ahmed
33 Manor Close
Southwick, BN42 4NW

drawing title
Plans, Elevations
And Section
EXISTING

scale/sheet size
Varies @ A1

drawing number 3904.EX.100 revision -

Do not scale off drawing except for planning purposes. Check all dimensions on site before work commences. All goods, materials & workmanship to conform with current regulations. BBS & COP.